©2011 Vierbicher Associates, Inc.

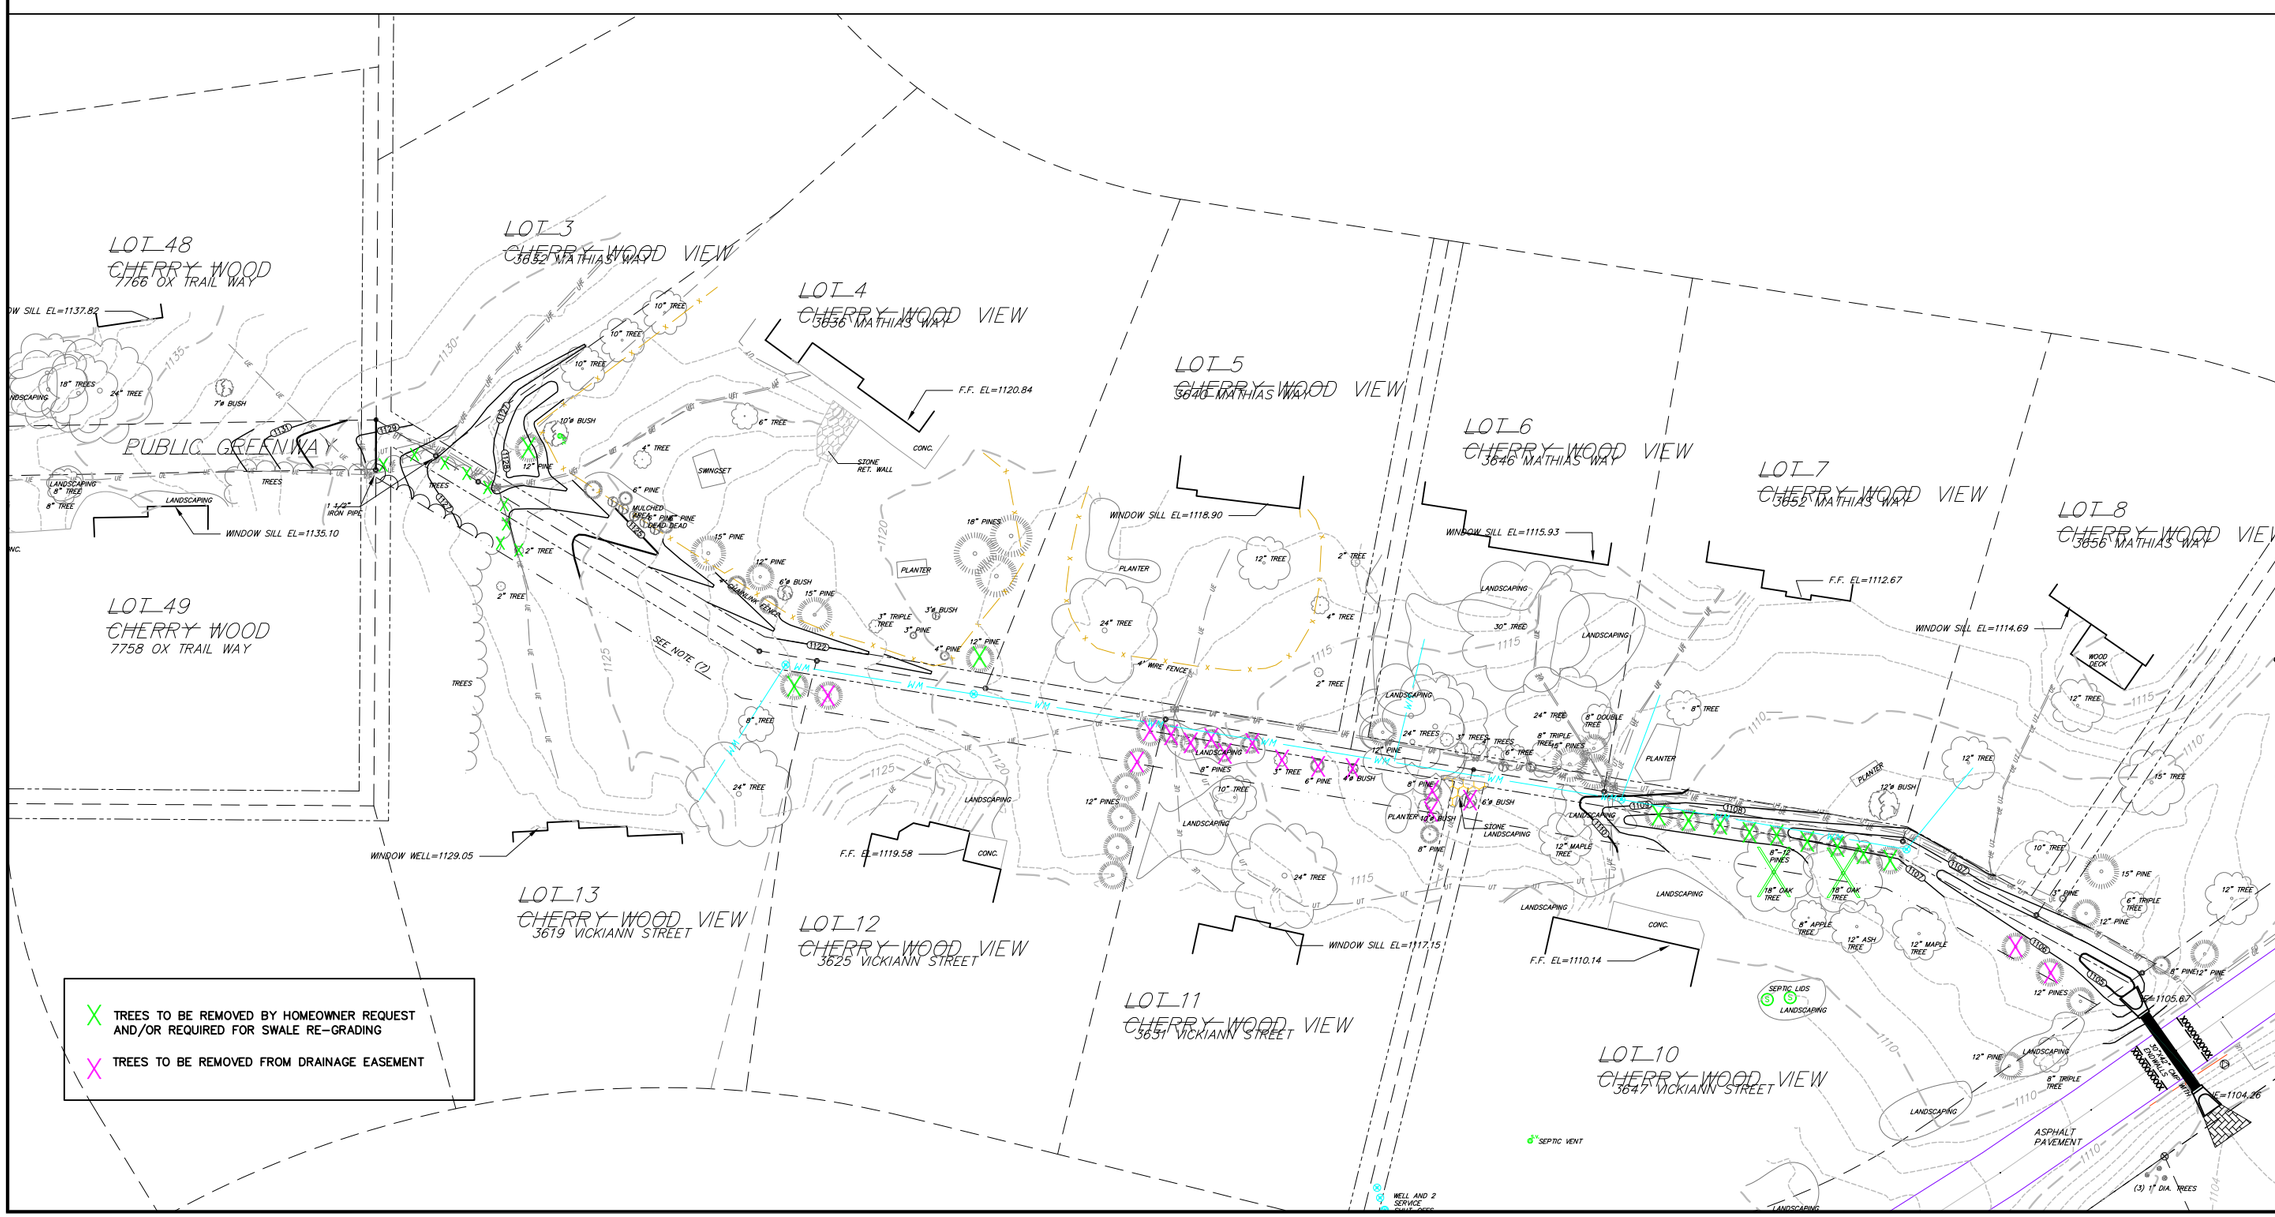

vierbicher
planners | engineers | advisors
REEDSBURG - MADISON - PRAIRIE DU CHIEN
999 Fourier Drive, Suite 201 Madison, Wisconsin 53717
Phone: (608) 826-0532 Fax: (608) 826-0530

VICKIANN SWALE TREE REMOVAL EXHIBIT
2012 VICKIANN STREET STORMWATER IMPROVEMENTS
TOWN OF MIDDLETON
DANE COUNTY, WISCONSIN

REVISIONS			
NO.	DATE	REMARKS	

REVISIONS			
NO.	DATE	REMARKS	

SCALE: AS SHOWN
DATE: 2/16/12
DRAFTER: SCHU
CHECKED:
PROJECT NO. 23086559.00
SHEET 1 OF 1
DWG. NO.

16 Feb 2012 - 9:26a M:\Middleton, Town of\23086559_Stormwater Services\Task 11 Saboka & Vickiann Flooding\ENGINEERING\Civil 3D\Mid_Saboka & Vickiann SW Options_Construction_6559.dwg by: schu