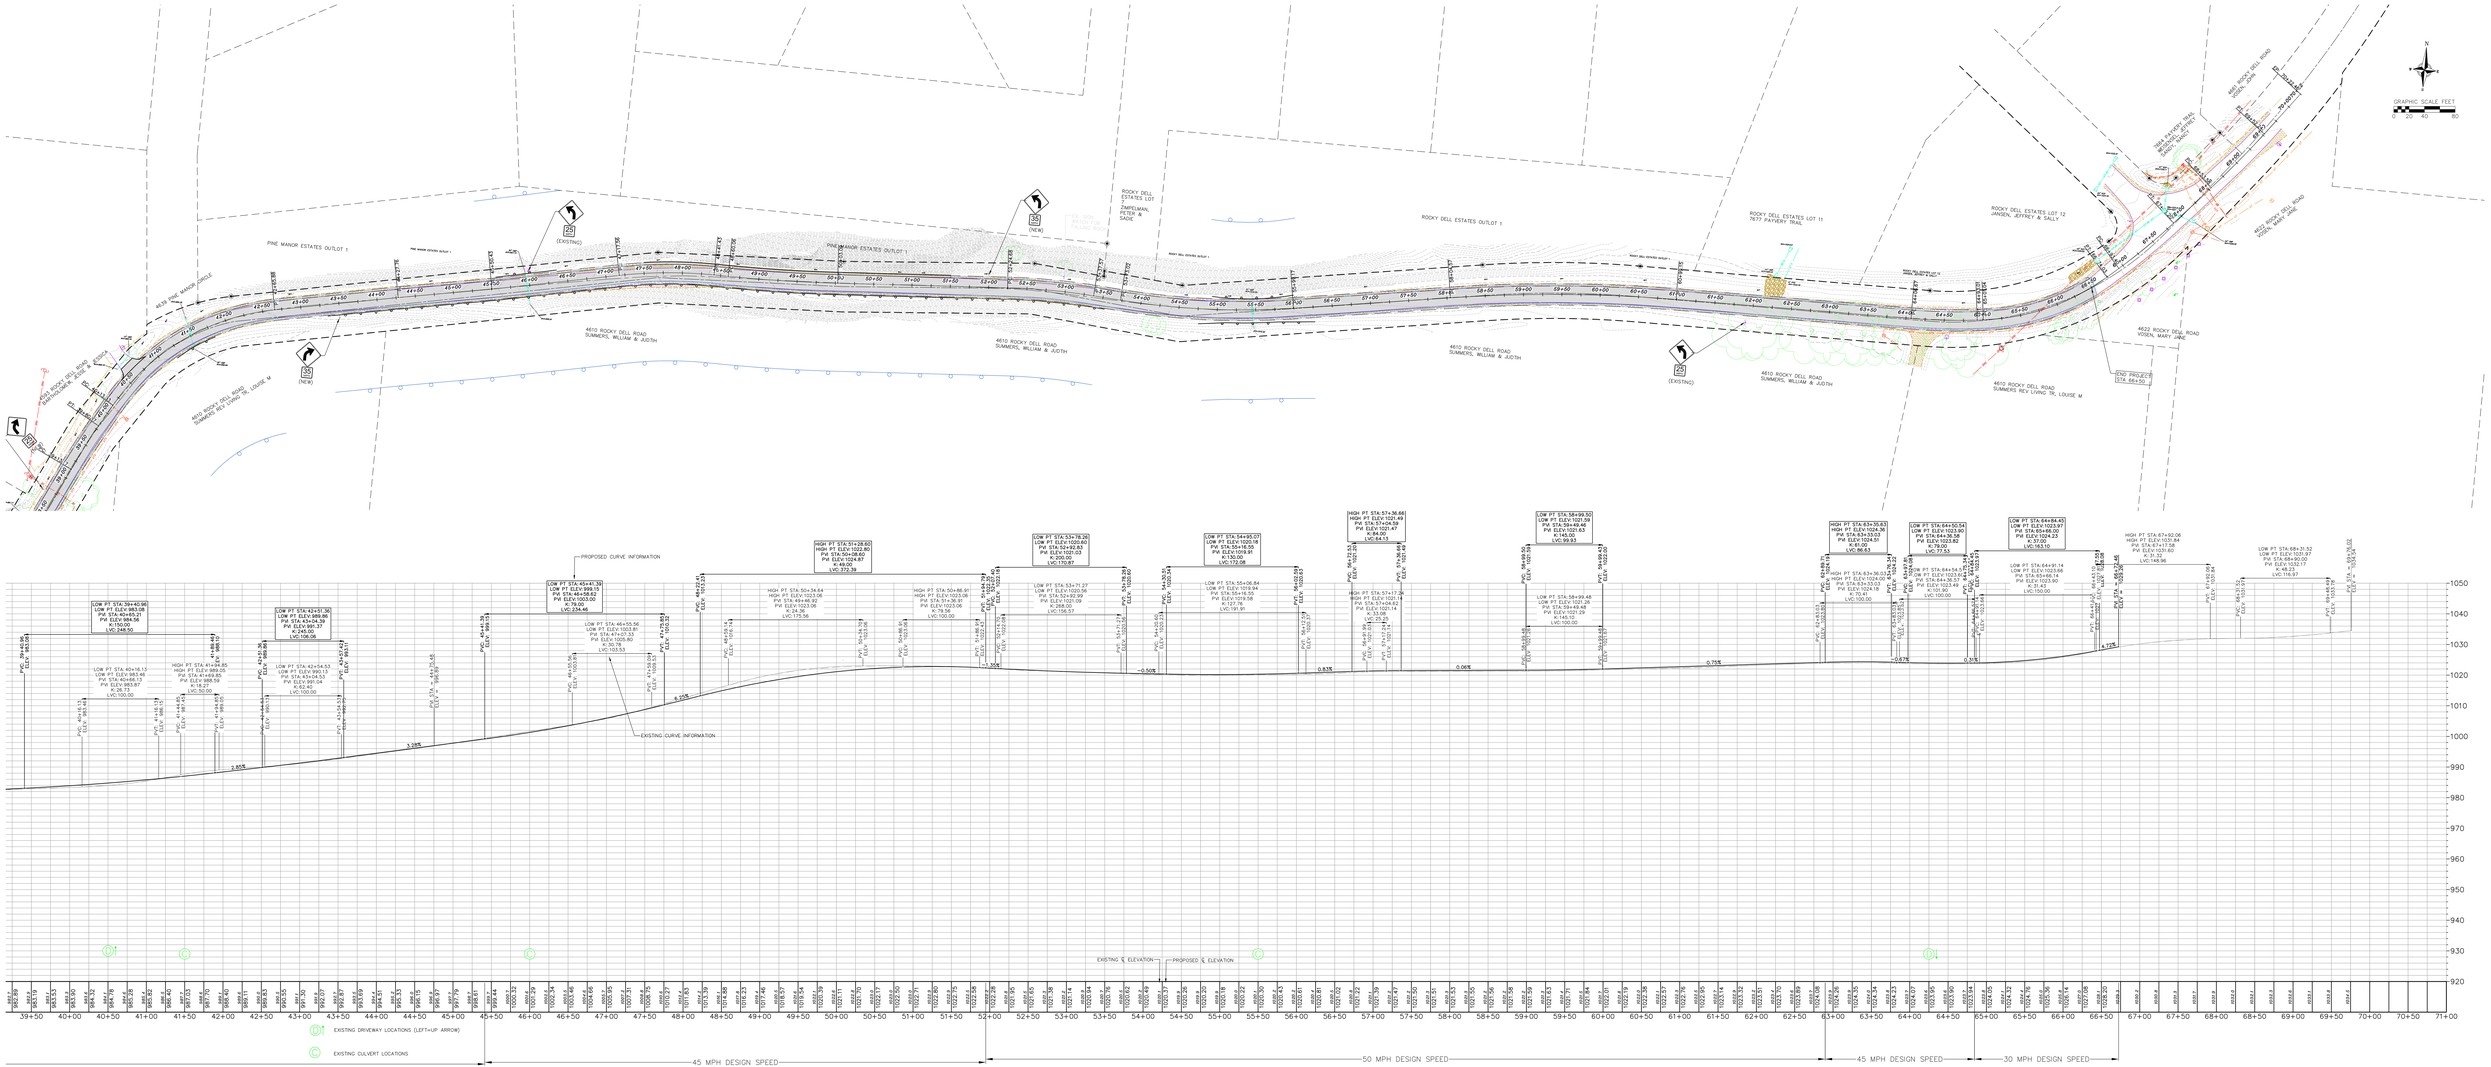
GRAPHIC SCALE FEET
0 20 40 80
PINE MANOR ESTATES OUTLOT 1
4630 PINE MANOR CIRCLE
4610 ROCKY DELL ROAD
SUMMERS REV LIVING TR, LOUISE M
4610 ROCKY DELL ROAD
SUMMERS, WILLIAM & JUDITH
ROCKY DELL ESTATES LOT
ZIMFELMAN, PETER & SADIE
ROCKY DELL ESTATES OUTLOT 1
ROCKY DELL ESTATES LOT 11
7677 PAYVERY TRAIL
ROCKY DELL ESTATES LOT 12
JANSEN, JEFFREY & SALLY
4622 ROCKY DELL ROAD
VOREN, MARY JANE
END PROJECT
STA. 66+50
PROPOSED CURVE INFORMATION
EXISTING CURVE INFORMATION
EXISTING ℄ ELEVATION
PROPOSED ℄ ELEVATION
EXISTING DRIVEWAY LOCATIONS (LEFT=UP ARROW)
EXISTING CULVERT LOCATIONS
45 MPH DESIGN SPEED
50 MPH DESIGN SPEED
45 MPH DESIGN SPEED
30 MPH DESIGN SPEED