©2016 Vierbicher Associates, Inc.

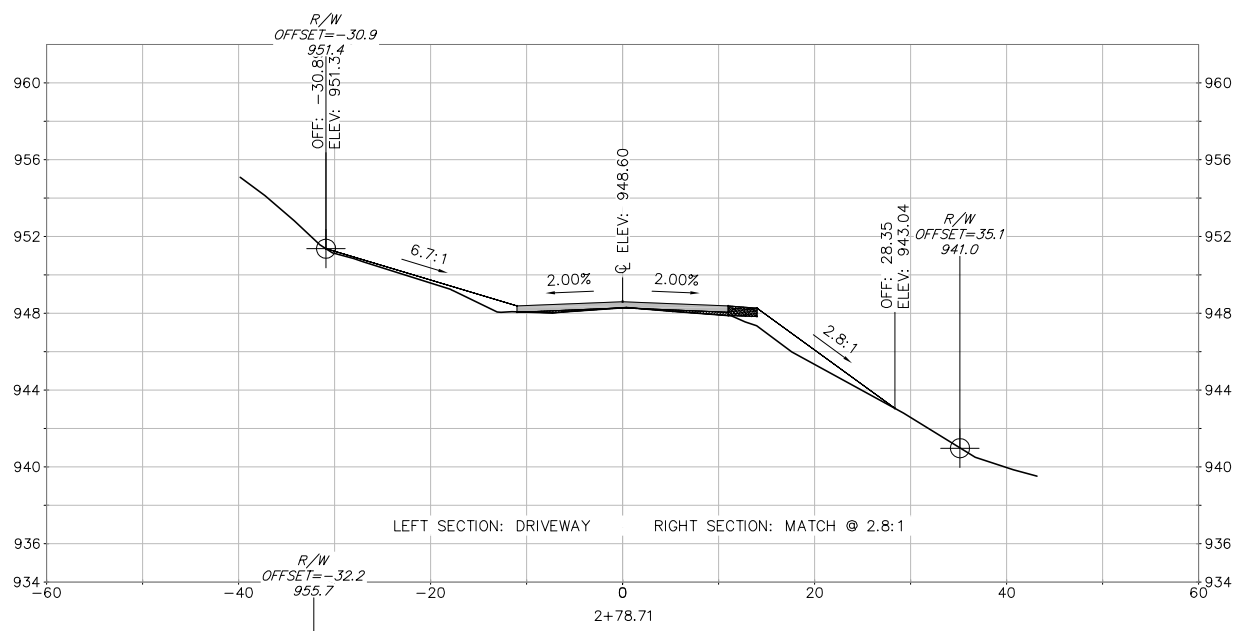


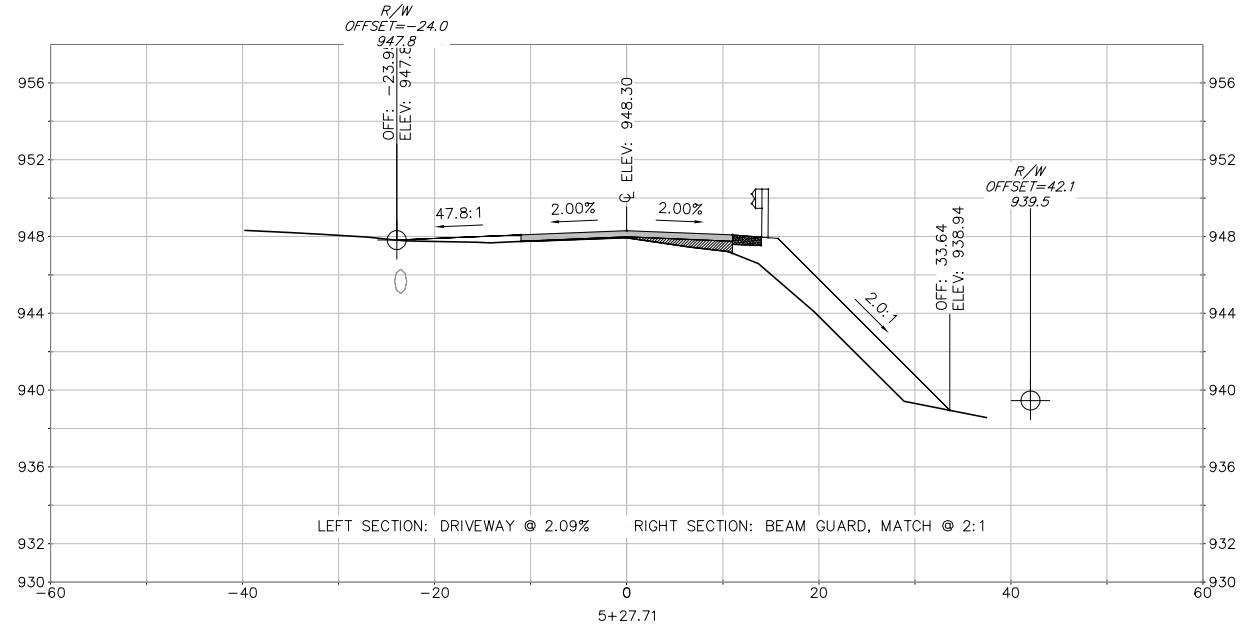


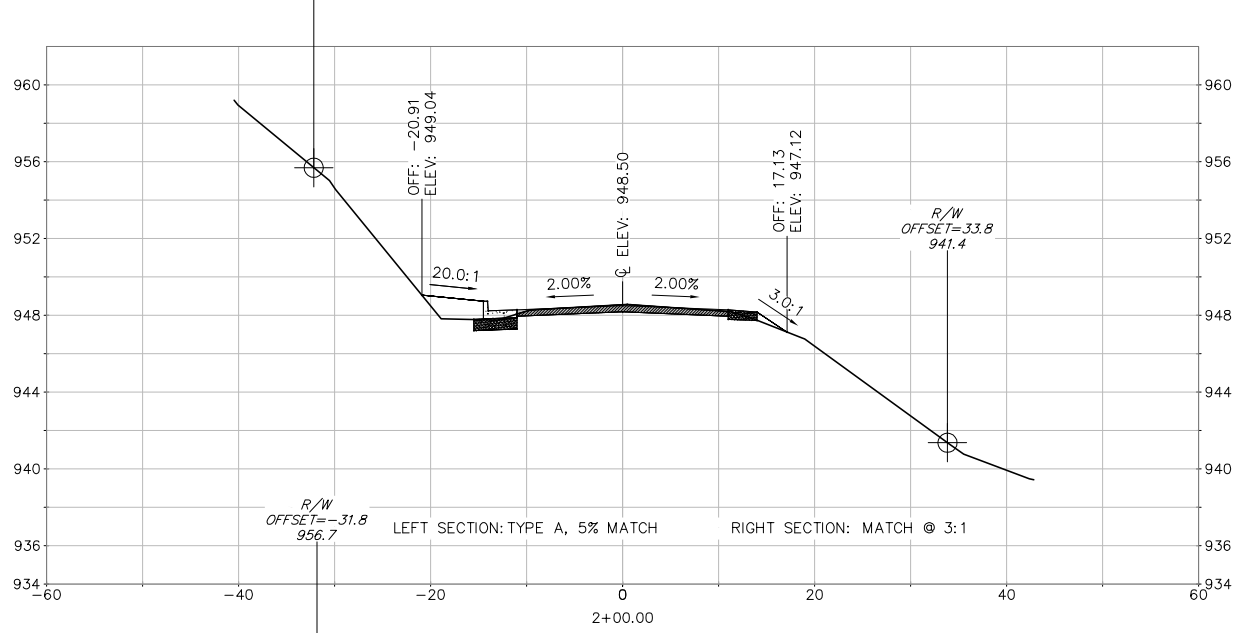


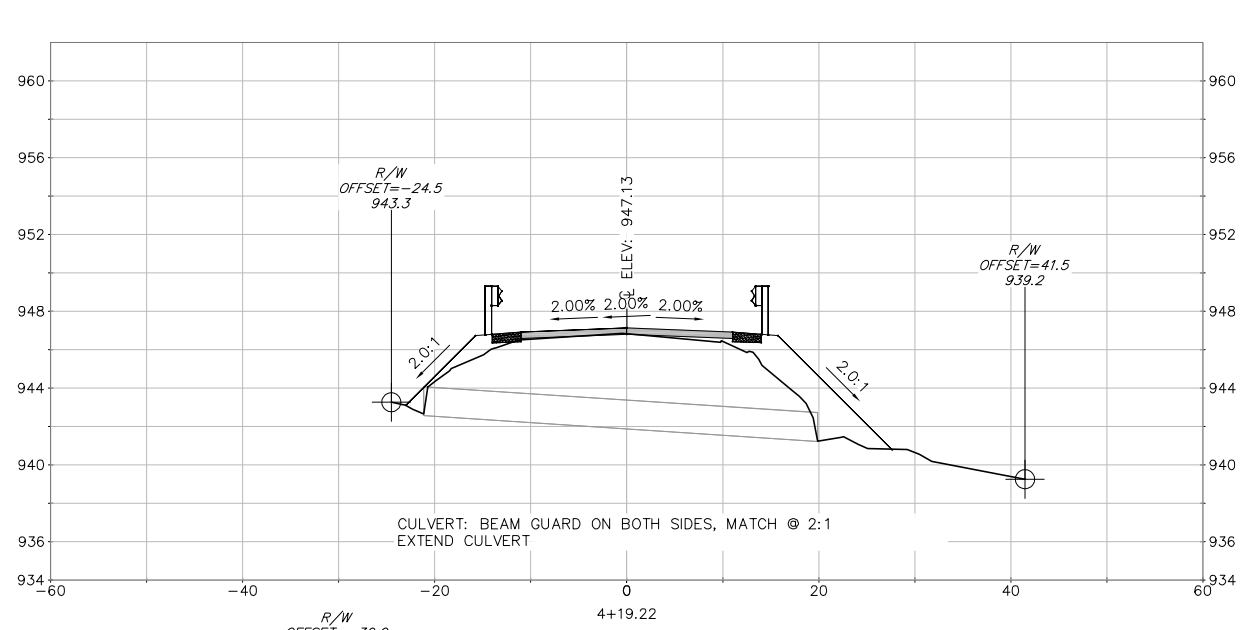


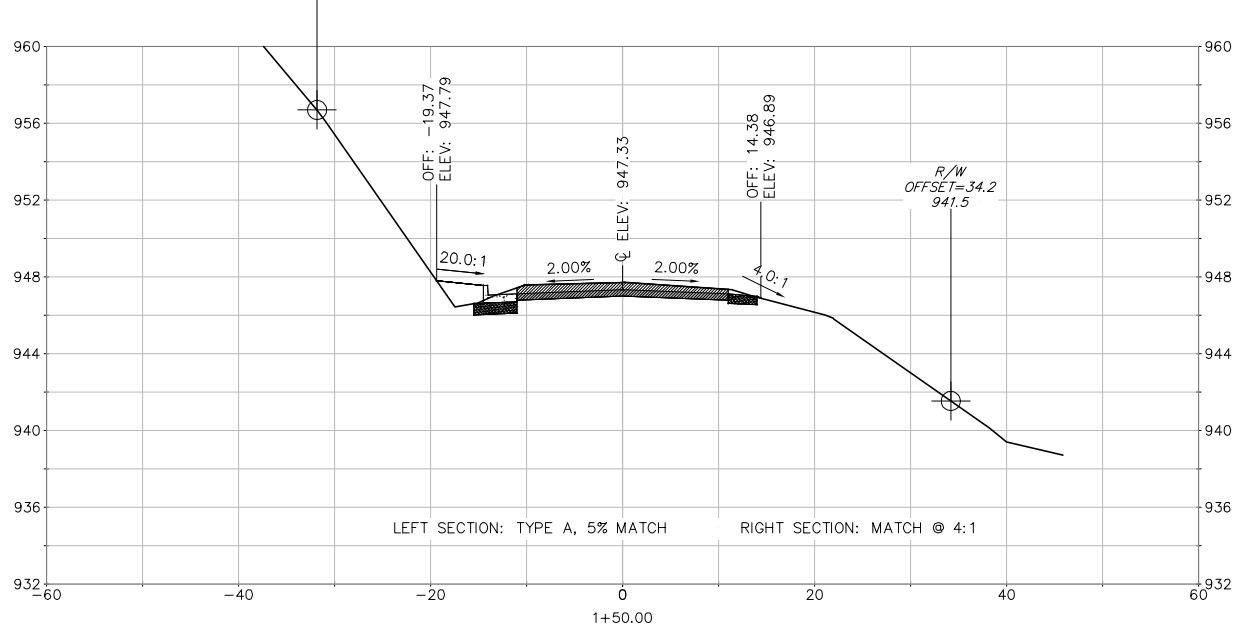


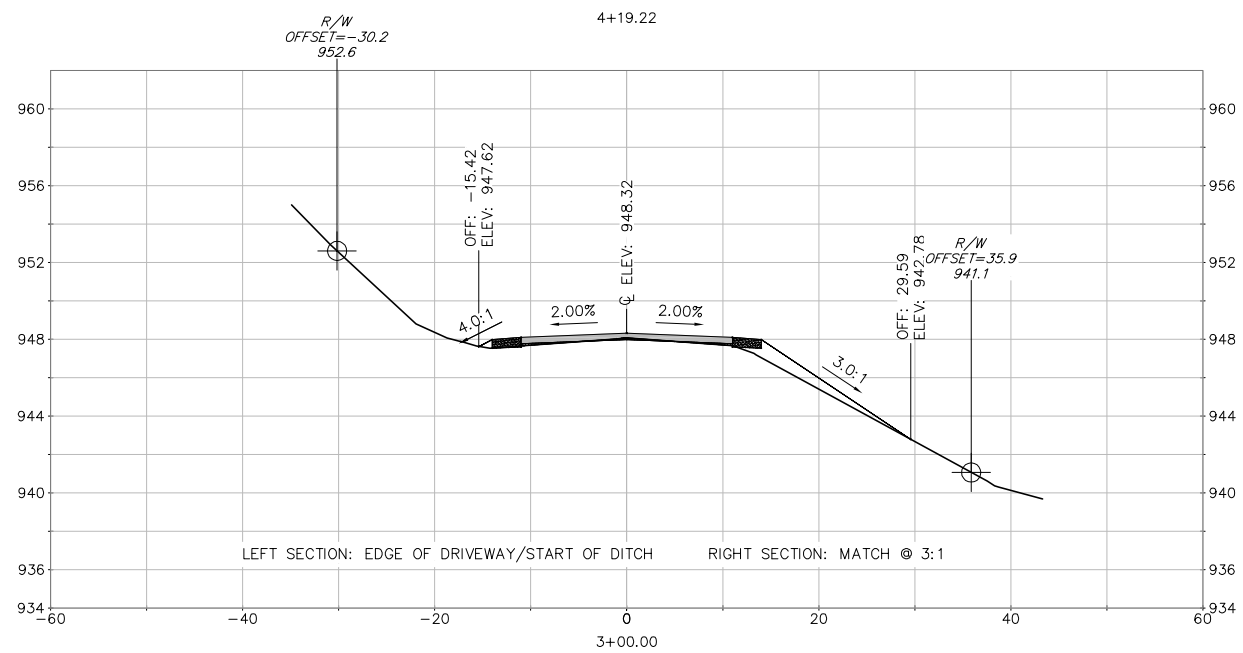


1" = 10' HORIZ. (24"x36") 1" = 20' HORIZ. (11"x17")
1" = 5' VERT. (24"x36") 1" = 10' VERT. (11"x17")

vierbicher
planners | engineers | advisors
REEDSBURG - MADISON - PRAIRIE DU CHIEN
999 Fourier Drive, Suite 201 Madison, Wisconsin 53717
Phone: (608) 826-0532 Fax: (608) 826-0530

# CROSS SECTIONS

ROCKY DELL ROAD IMPROVEMENT PROJECT
TOWN OF MIDDLETON
DANE COUNTY, WISCONSIN

| REVISIONS | | |
|---|---|---|
| NO. | DATE | REMARKS |

| REVISIONS | | |
|---|---|---|
| NO. | DATE | REMARKS |

SCALE: AS SHOWN
DATE: 8/22/2016
DRAFTER: DPER
CHECKED: TSCH
PROJECT NO.: 160064
SHEET: X1 OF X14
DWG. NO.:

22 Aug 2016 - 6:17p M:\Middleton, Town of\160064_Rocky Dell Road\CADD\160064_Cross_Sections.dwg by: dper

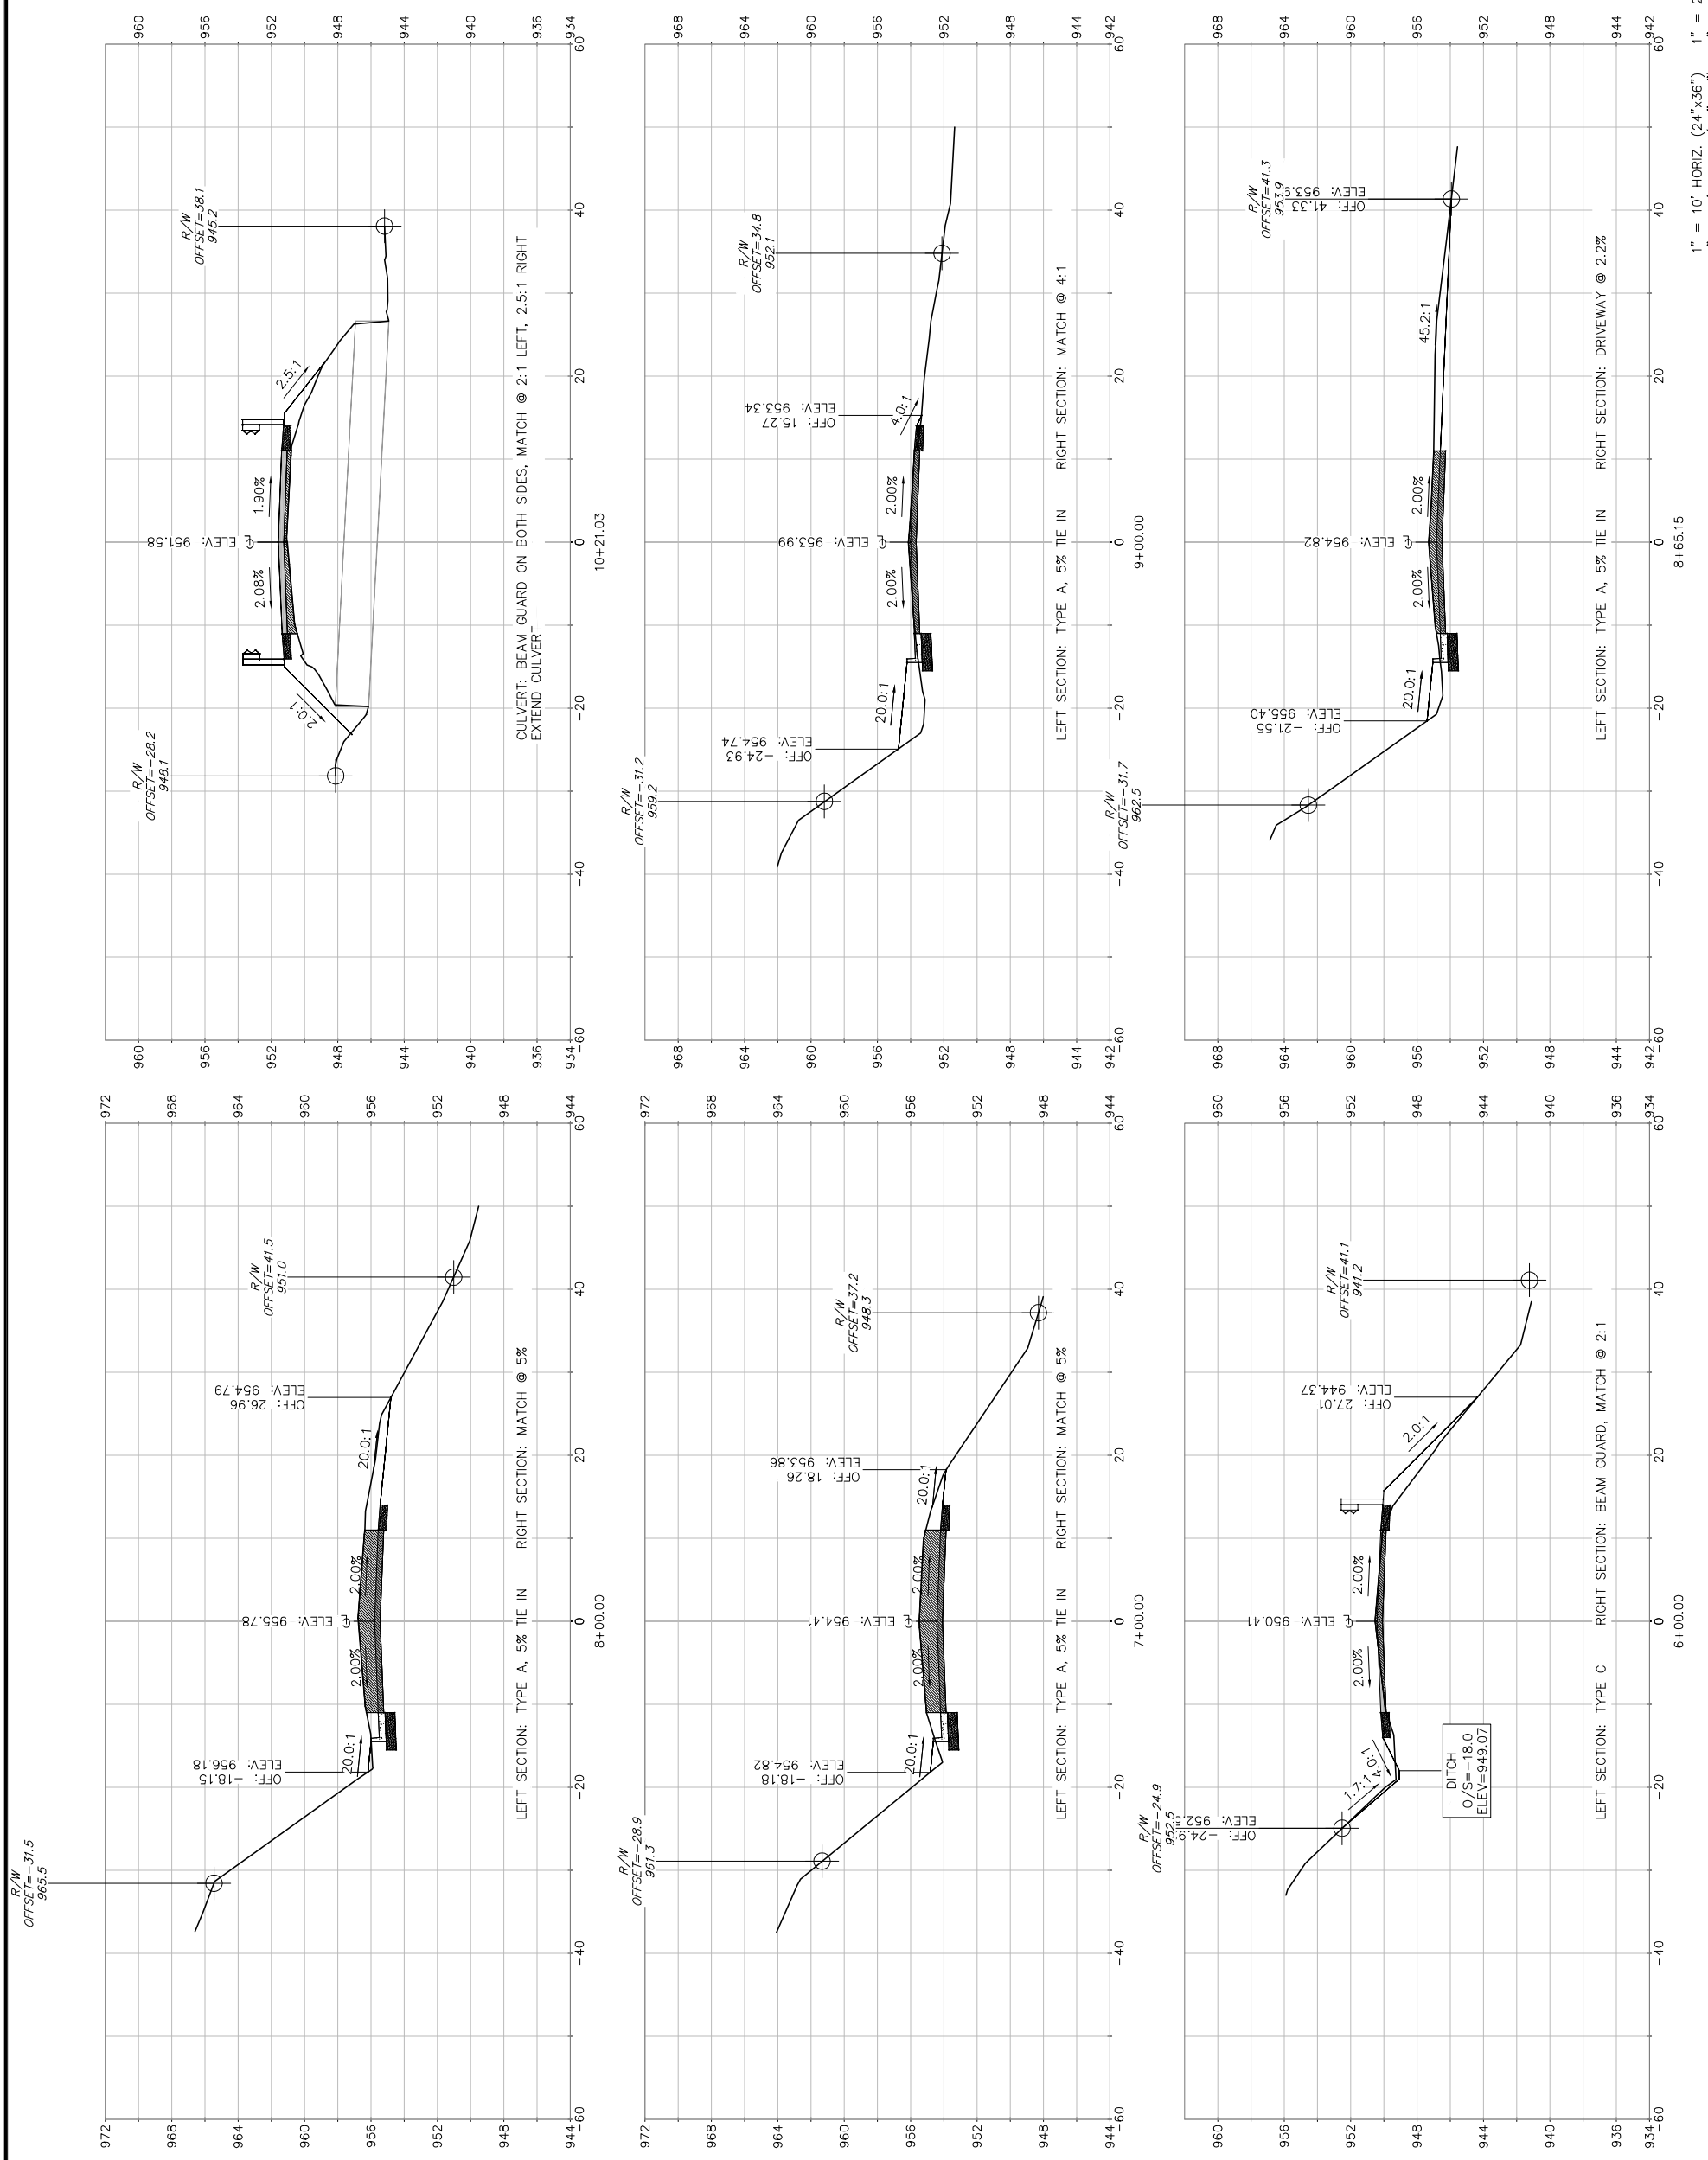


| | |
|---|---|
| SCALE | AS SHOWN |
| DATE | 8/22/2016 |
| DRAFTER | DPER |
| CHECKED | TSCH |
| PROJECT NO. | 160064 |
| SHEET | X2 OF X14 |
| DWG. NO. | |

REVISIONS

| NO. | DATE | REMARKS |
|---|---|---|
| | | |

REVISIONS

| NO. | DATE | REMARKS |
|---|---|---|
| | | |

# CROSS SECTIONS

ROCKY DELL ROAD IMPROVEMENT PROJECT
TOWN OF MIDDLETON
DANE COUNTY, WISCONSIN


vierbicher
planners | engineers | advisors
REEDSBURG - MADISON - PRAIRIE DU CHIEN
999 Fourier Drive, Suite 201 Madison, Wisconsin 53717
Phone: (608) 826-0532 Fax: (608) 826-0530


22 Aug 2016 - 6:16p M:\Middleton, Town of\160064_Rocky Dell Road\CADD\160064_Cross_Sections.dwg by: dper

©2016 Vierbicher Associates, Inc.

viebicher
planners | engineers | advisors
REEDSBURG - MADISON - PRAIRIE DU CHIEN
999 Fourier Drive, Suite 201 Madison, Wisconsin 53717
Phone: (608) 826-0532 Fax: (608) 826-0530

# CROSS SECTIONS

ROCKY DELL ROAD IMPROVEMENT PROJECT
TOWN OF MIDDLETON
DANE COUNTY, WISCONSIN

| REVISIONS | | | |
|---|---|---|---|
| NO. | DATE | REMARKS | |
| | | | |
| | | | |
| | | | |

| REVISIONS | | | |
|---|---|---|---|
| NO. | DATE | REMARKS | |
| | | | |
| | | | |
| | | | |

SCALE AS SHOWN
DATE 8/22/2016
DRAFTER DPER
CHECKED TSCH
PROJECT NO. 160064
SHEET X3 OF X14
DWG. NO.

1" = 10' HORIZ. (24"x36") 1" = 20' HORIZ. (11"x17")
1" = 5' VERT. (24"x36") 1" = 10' VERT. (11"x17")

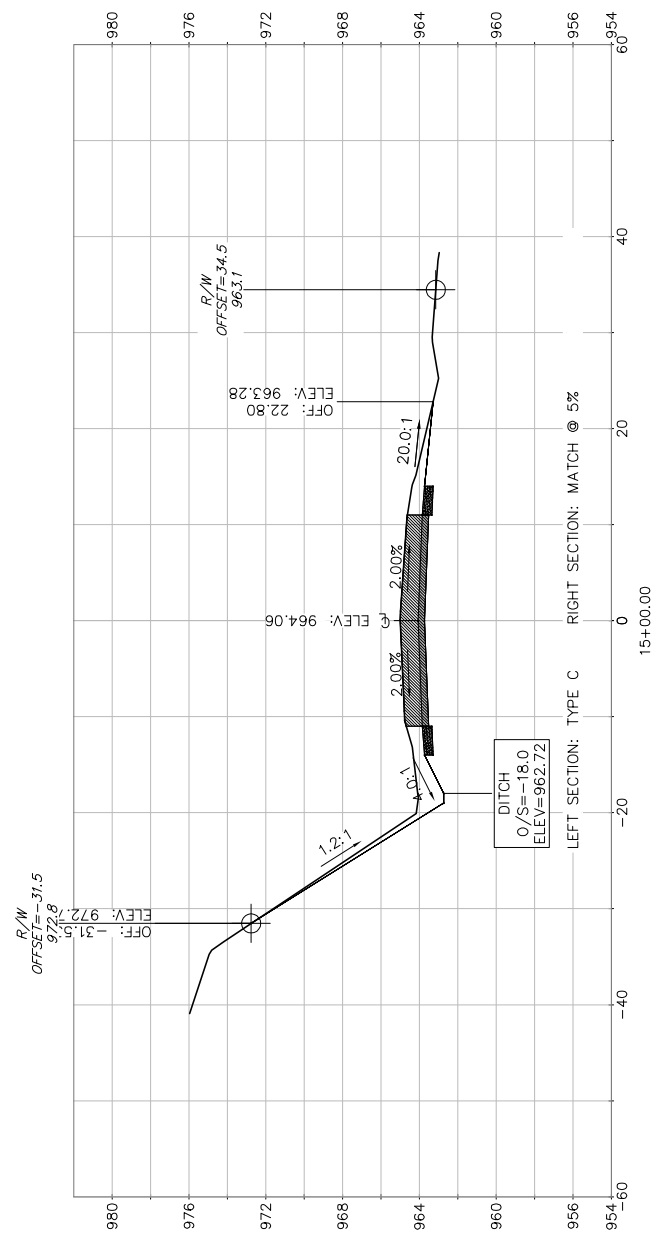


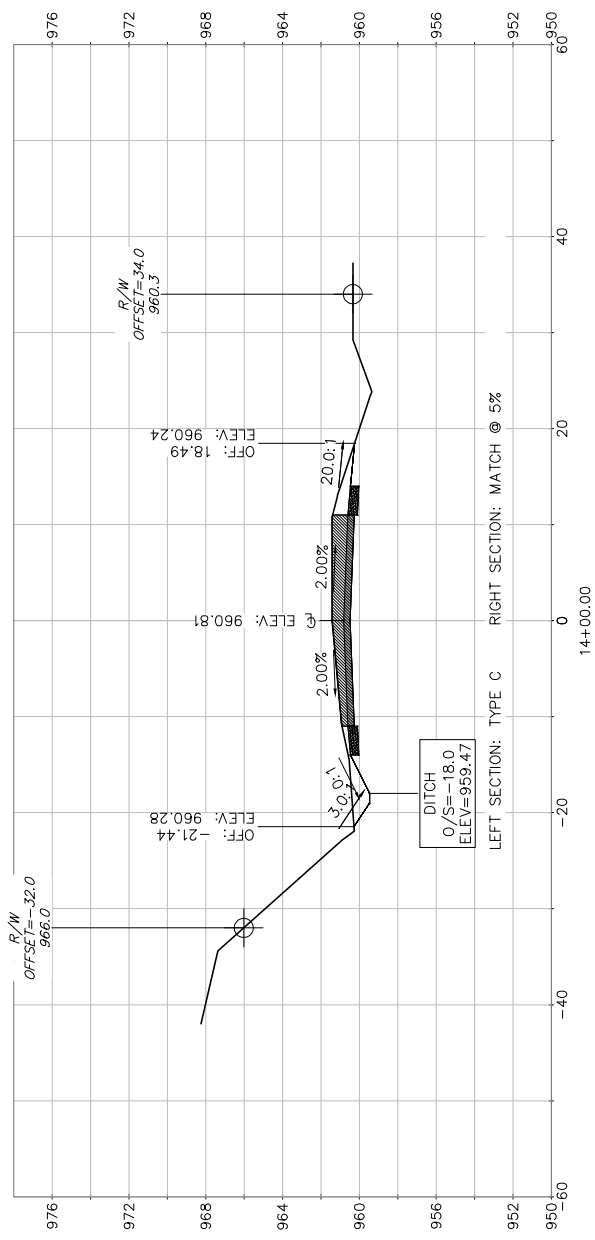


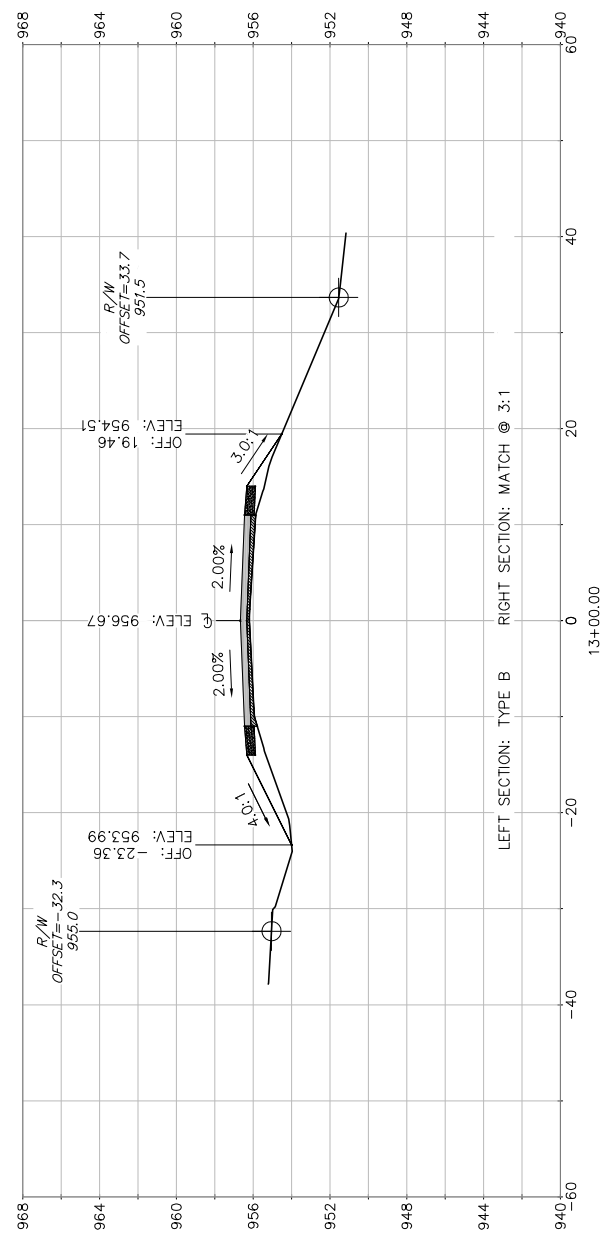


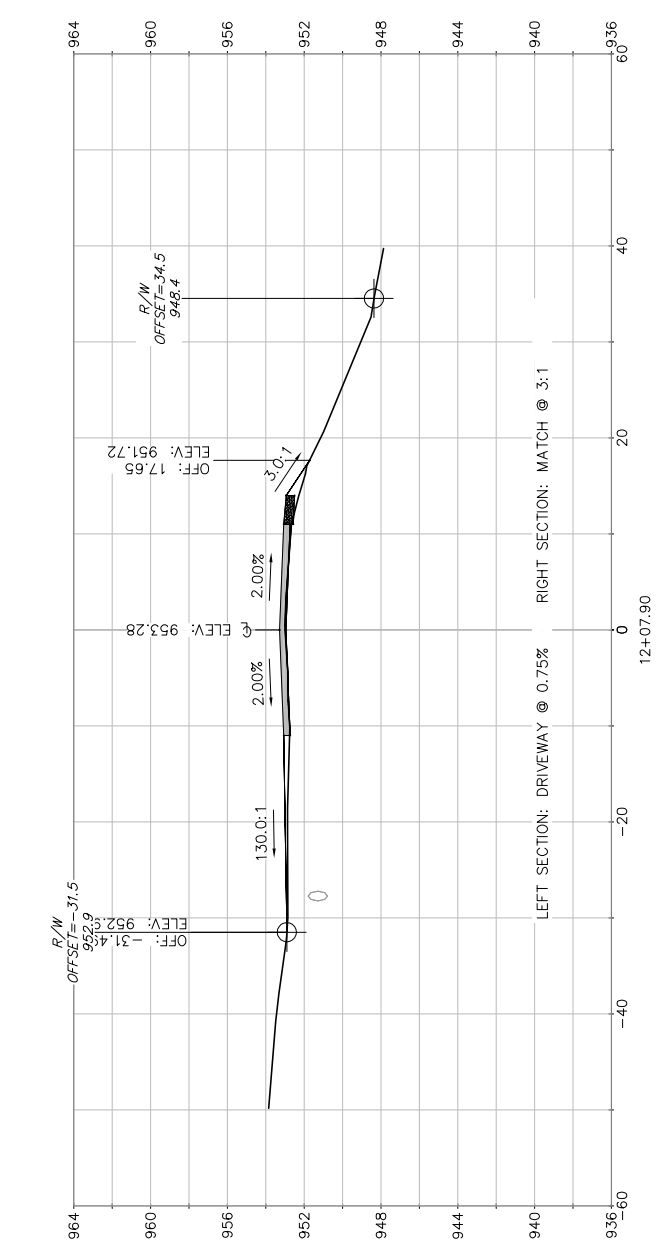


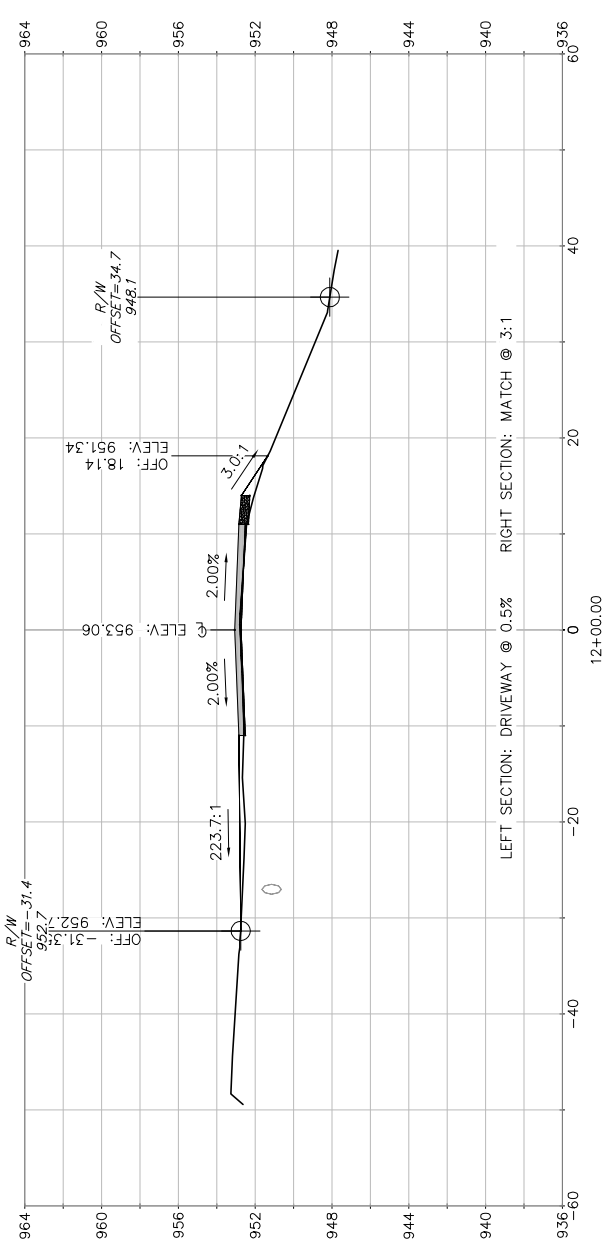


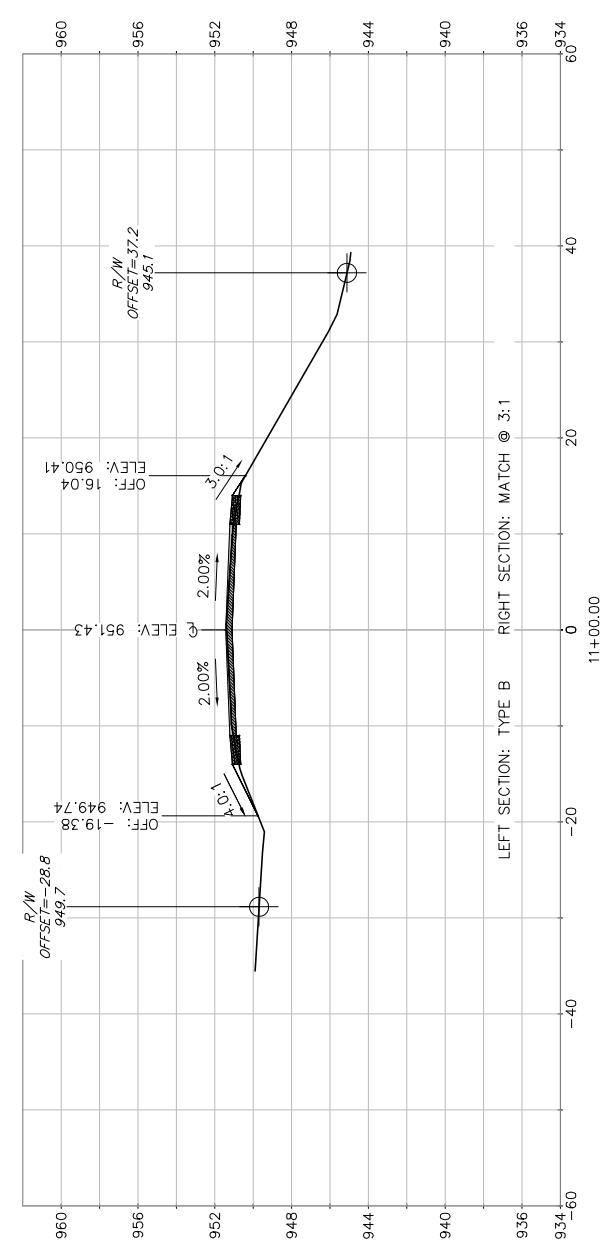



©2016 Viebicher Associates, Inc.

vierbicher
planners | engineers | advisors
REEDSBURG - MADISON - PRAIRIE DU CHIEN
999 Fourier Drive, Suite 201 Madison, Wisconsin 53717
Phone: (608) 826-0532 Fax: (608) 826-0530

# CROSS SECTIONS

ROCKY DELL ROAD IMPROVEMENT PROJECT
TOWN OF MIDDLETON
DANE COUNTY, WISCONSIN

| REVISIONS | | | |
|---|---|---|---|
| NO. | DATE | REMARKS | |
| | | | |
| | | | |
| | | | |

| REVISIONS | | | |
|---|---|---|---|
| NO. | DATE | REMARKS | |
| | | | |
| | | | |
| | | | |

SCALE AS SHOWN
DATE 8/22/2016
DRAFTER DPER
CHECKED TSCH
PROJECT NO. 160064
SHEET X4 OF X14
DWG. NO.

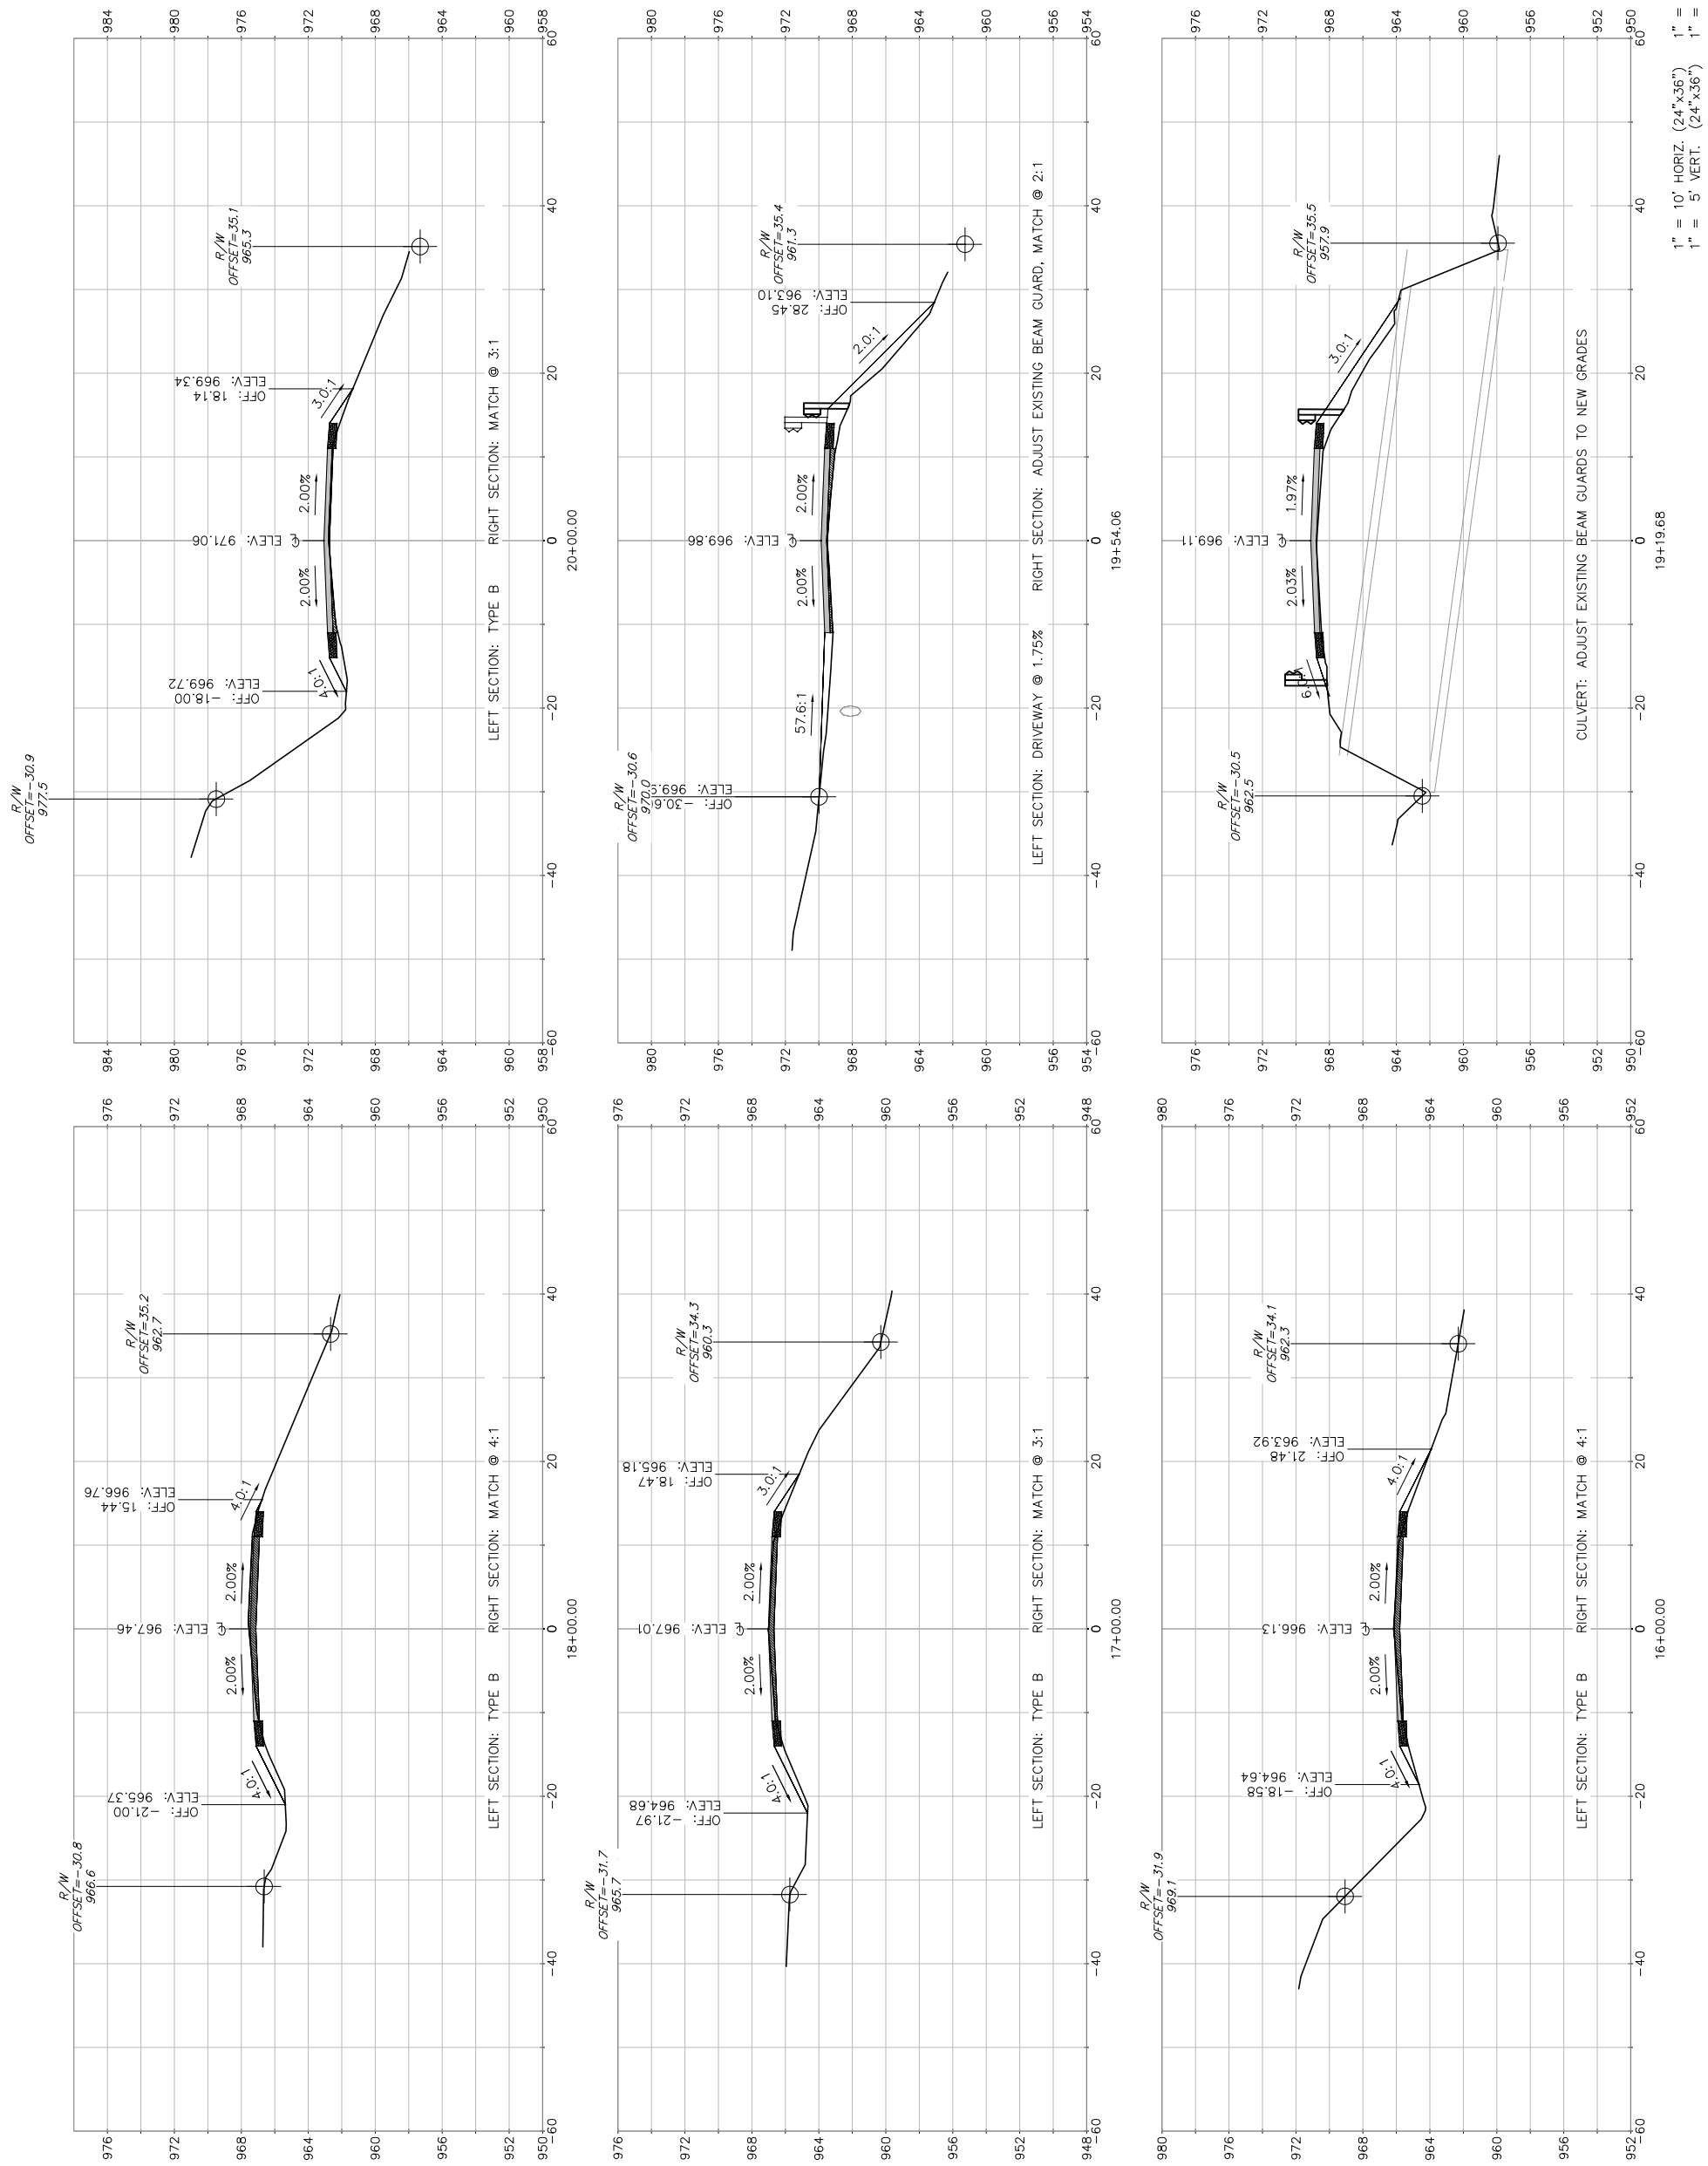



©2016 Vierbicher Associates, Inc.

vierbicher
planners | engineers | advisors
REEDSBURG - MADISON - PRAIRIE DU CHIEN
999 Fourier Drive, Suite 201 Madison, Wisconsin 53717
Phone: (608) 826-0532 Fax: (608) 826-0530

ROCKY DELL ROAD IMPROVEMENT PROJECT
TOWN OF MIDDLETON
DANE COUNTY, WISCONSIN

# CROSS SECTIONS

| REVISIONS | | | |
|---|---|---|---|
| NO. | DATE | REMARKS | |
| | | | |
| | | | |
| | | | |

| REVISIONS | | | |
|---|---|---|---|
| NO. | DATE | REMARKS | |
| | | | |
| | | | |
| | | | |

SCALE AS SHOWN
DATE 8/22/2016
DRAFTER DPER
CHECKED TSCH
PROJECT NO. 160064
SHEET X5 OF X14
DWG. NO.

1" = 10' HORIZ. (24"x36") 1" = 20' HORIZ. (11"x17")
1" = 5' VERT. (24"x36") 1" = 10' VERT. (11"x17")

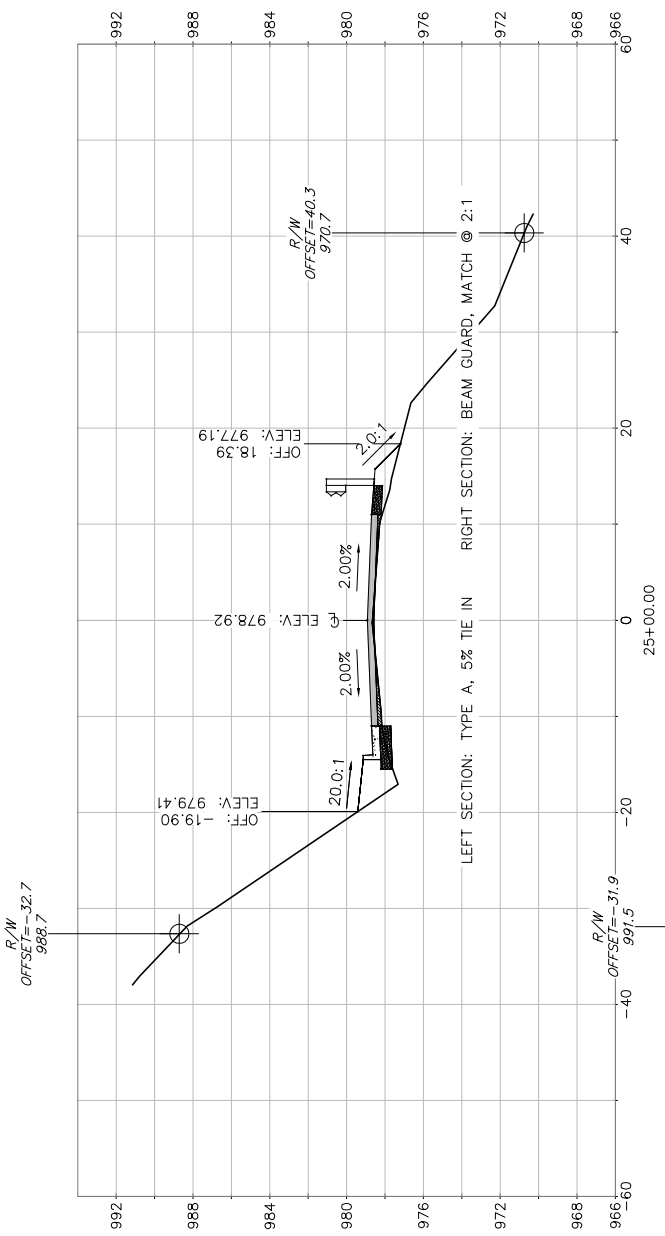


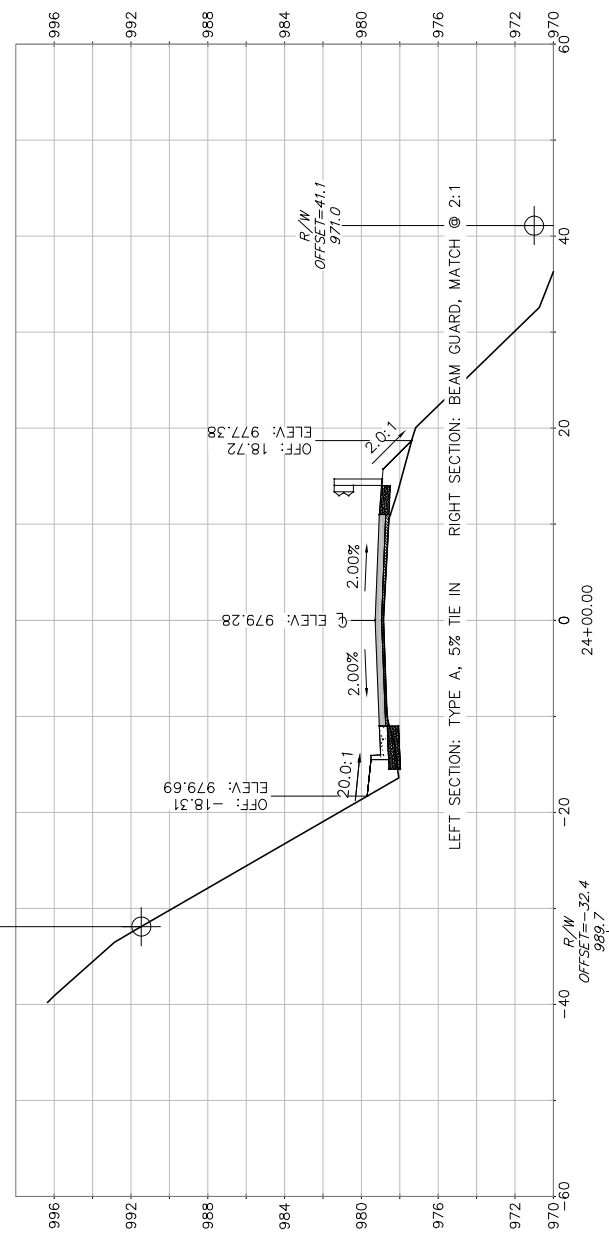


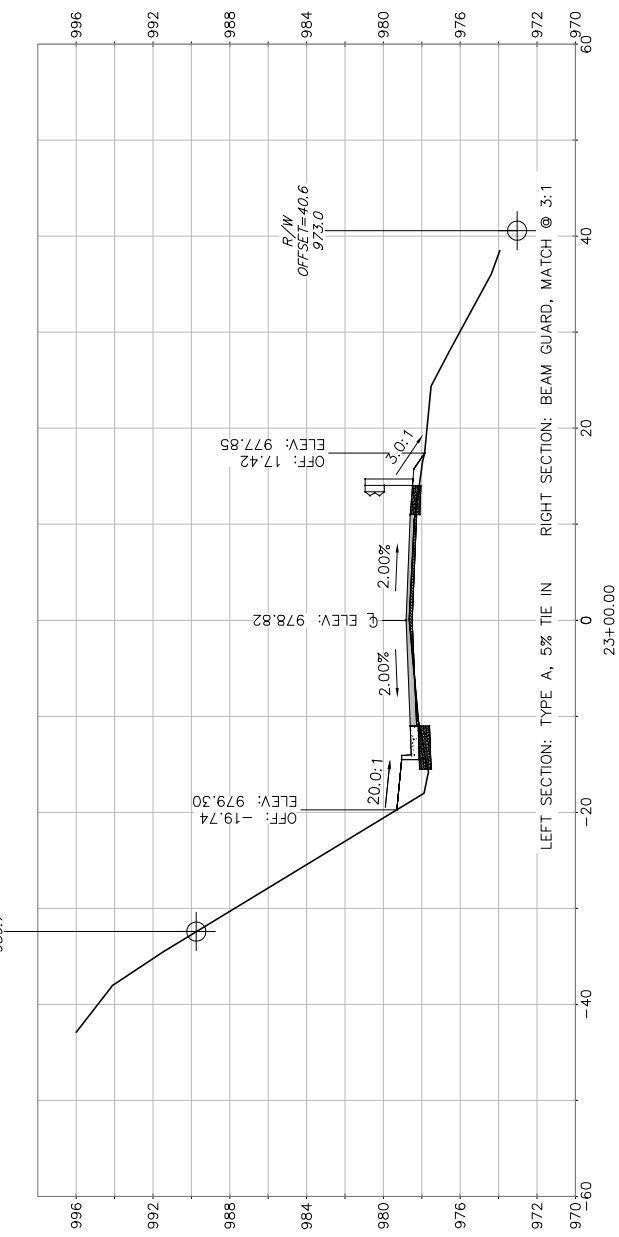


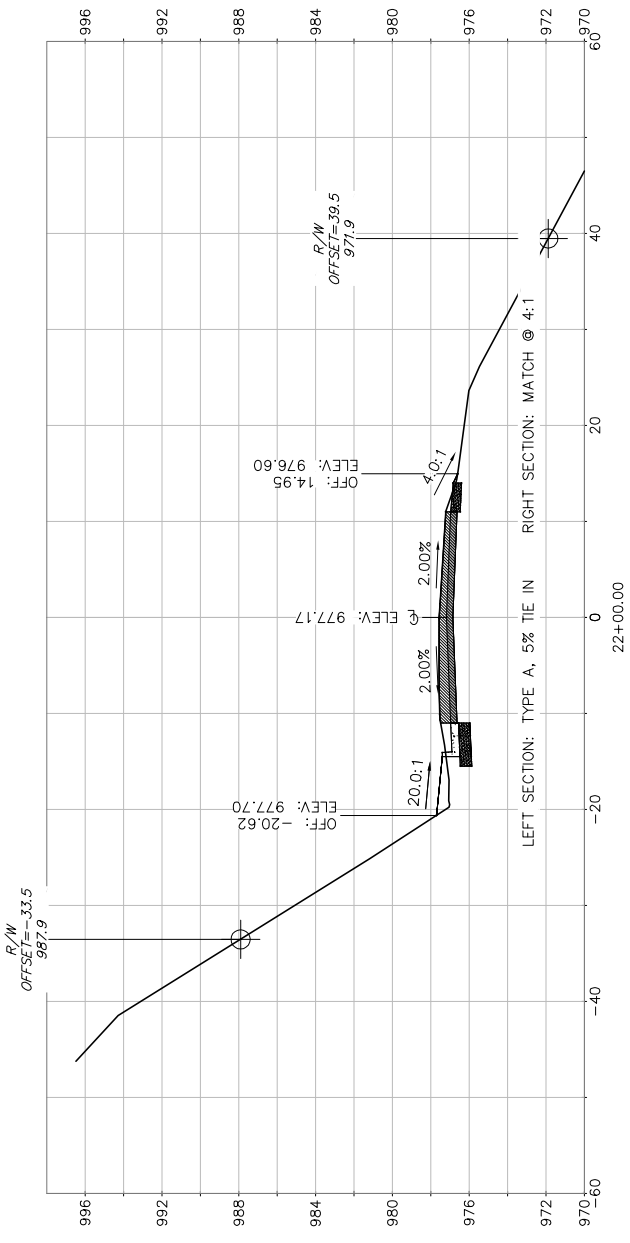


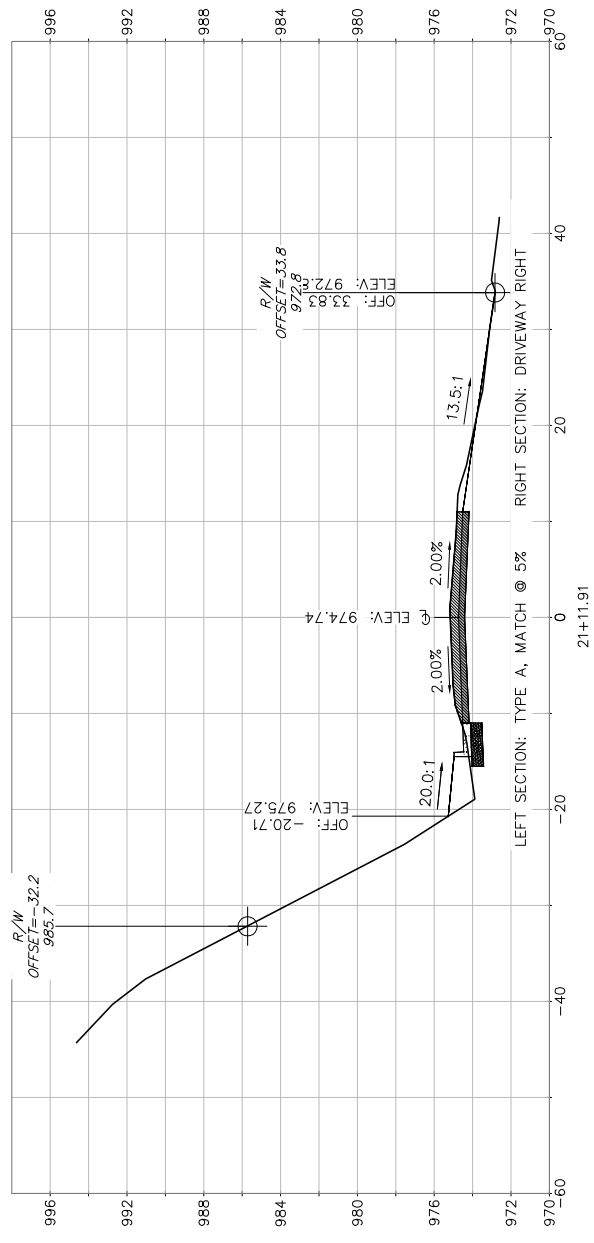


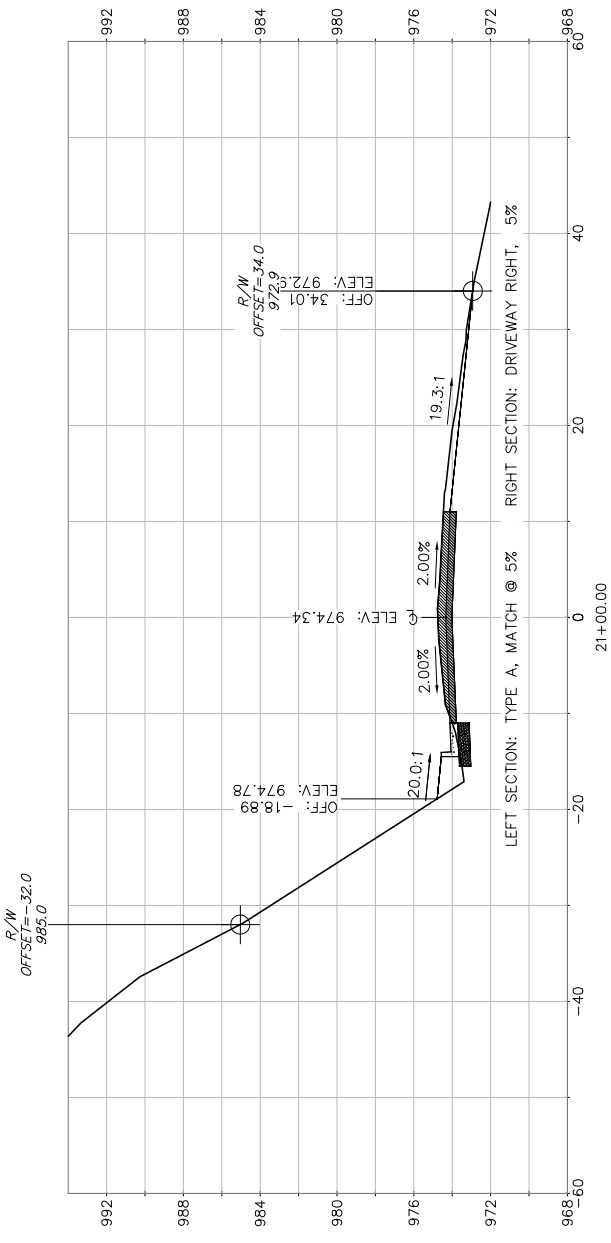



©2016 Vierbicher Associates, Inc.

©2016 Vierbicher Associates, Inc.

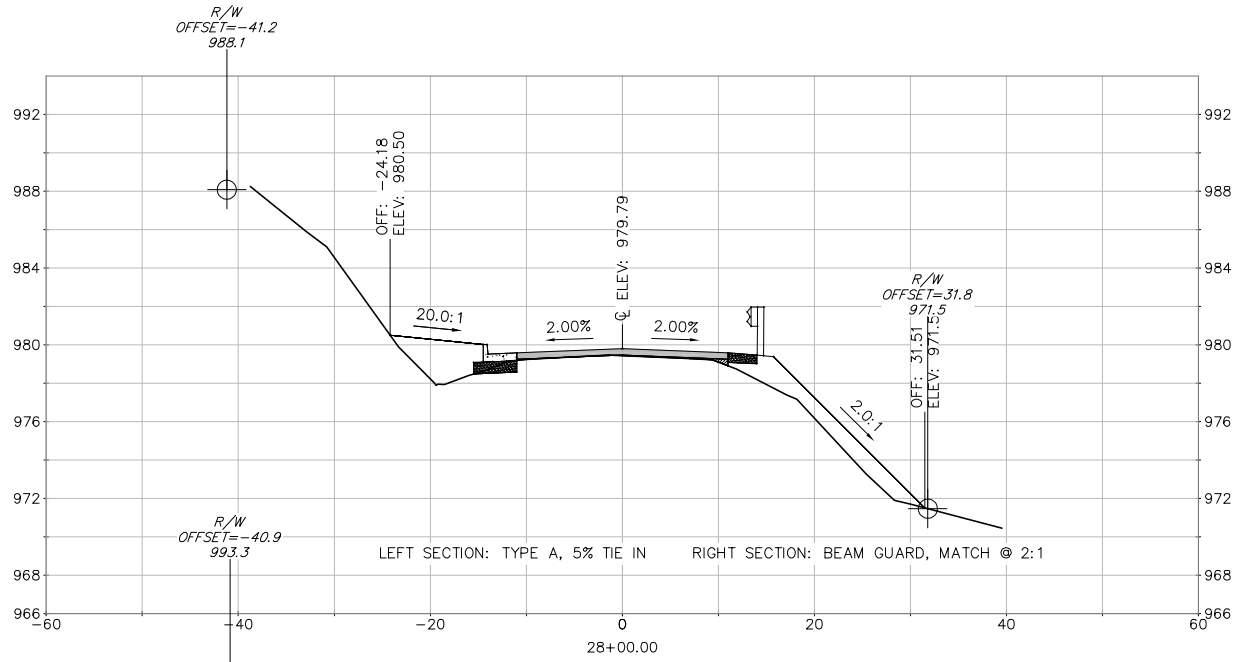


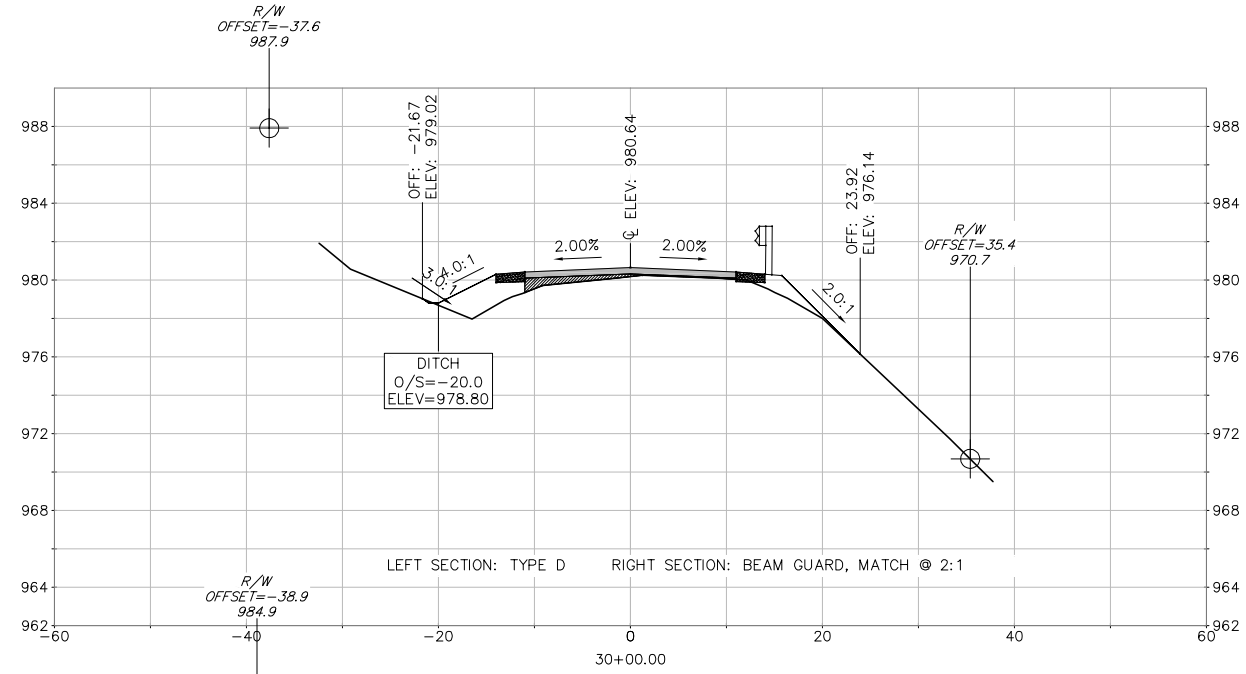


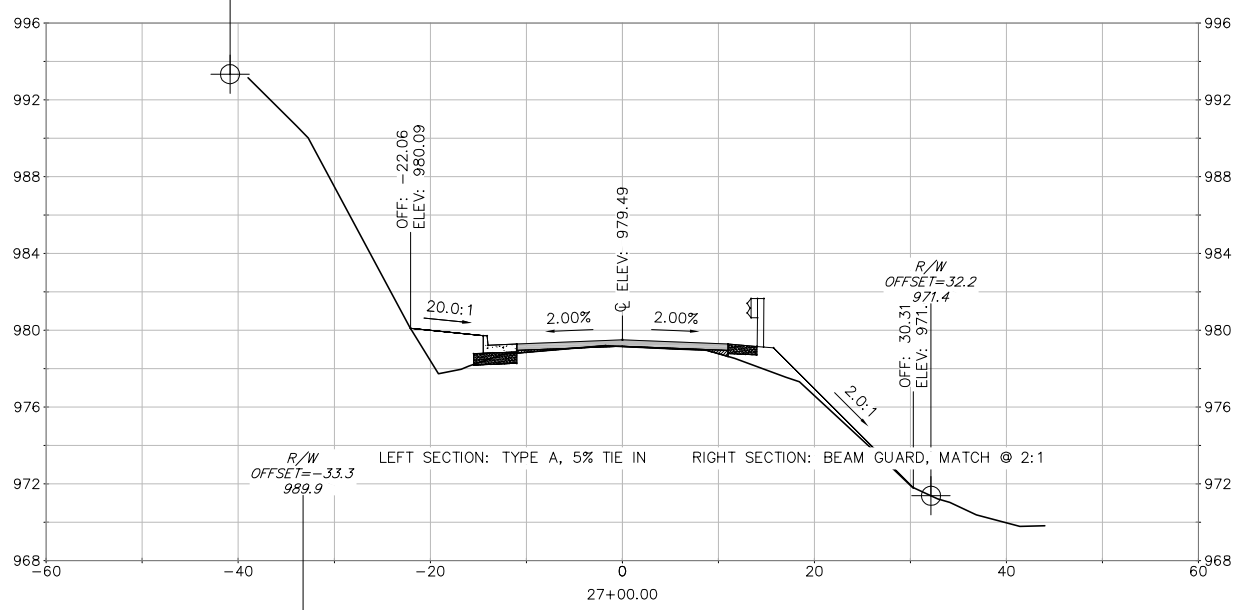


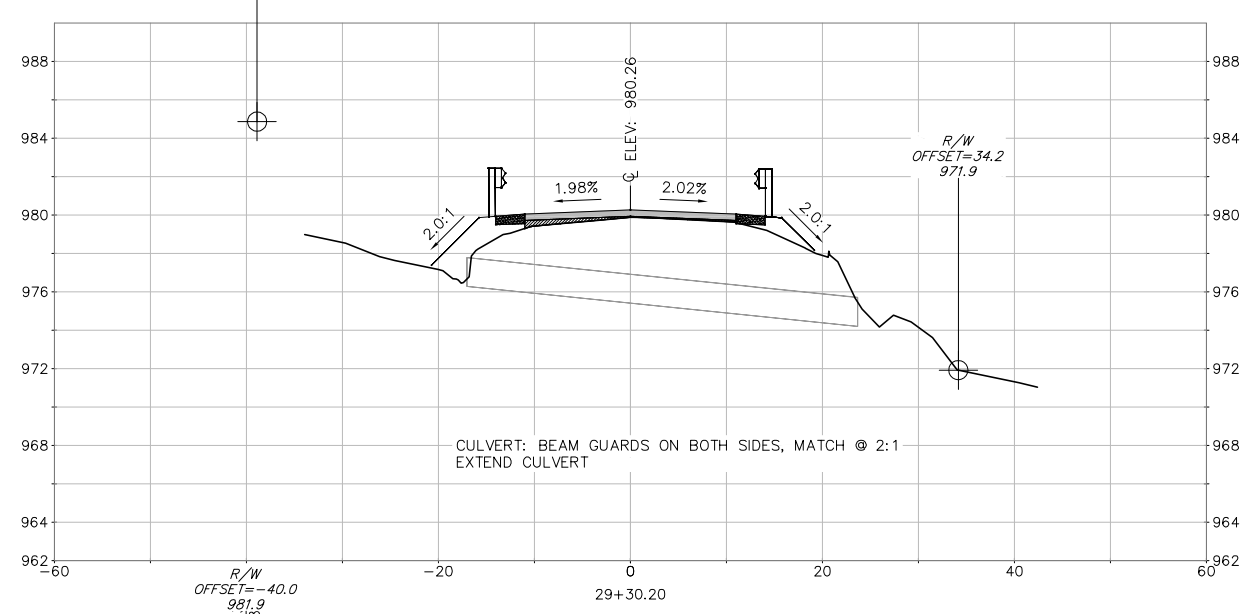


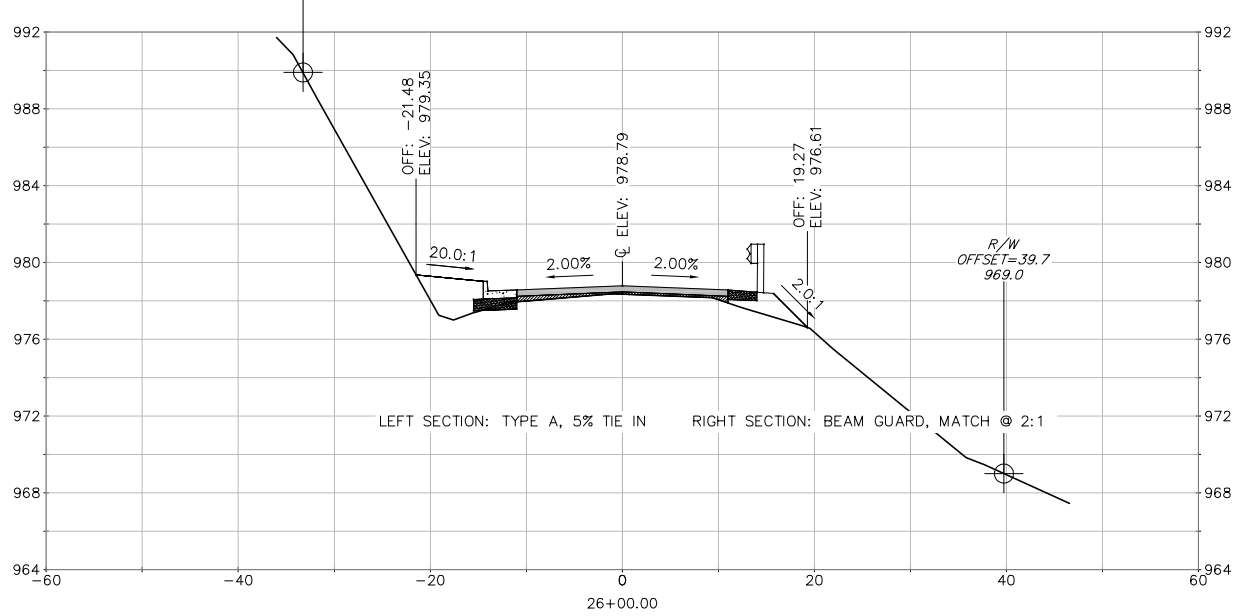


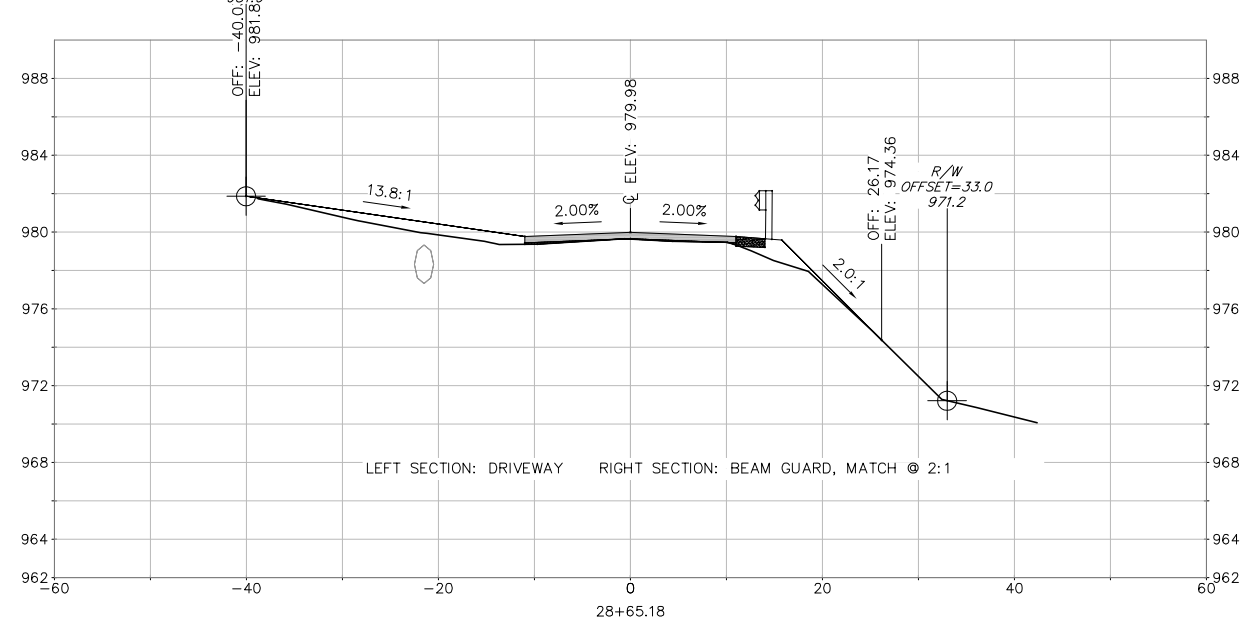


1" = 10' HORIZ. (24"x36") 1" = 20' HORIZ. (11"x17")
1" = 5' VERT. (24"x36") 1" = 10' VERT. (11"x17")

vierbicher
planners | engineers | advisors
REEDSBURG - MADISON - PRAIRIE DU CHIEN
999 Fourier Drive, Suite 201 Madison, Wisconsin 53717
Phone: (608) 826-0532 Fax: (608) 826-0530

# CROSS SECTIONS

ROCKY DELL ROAD IMPROVEMENT PROJECT
TOWN OF MIDDLETON
DANE COUNTY, WISCONSIN

| REVISIONS | | |
|---|---|---|
| NO. | DATE | REMARKS |

| REVISIONS | | |
|---|---|---|
| NO. | DATE | REMARKS |

SCALE: AS SHOWN
DATE: 8/22/2016
DRAFTER: DPER
CHECKED: TSCH
PROJECT NO.: 160064
SHEET: X6 OF X14
DWG. NO.:

22 Aug 2016 - 6:23p M:\Middleton, Town of\160064_Rocky Dell Road\CADD\160064_Cross_Sections.dwg by: dper

vierbicher
planners | engineers | advisors
REEDSBURG - MADISON - PRAIRIE DU CHIEN
999 Fourier Drive, Suite 201 Madison, Wisconsin 53717
Phone: (608) 826-0532 Fax: (608) 826-0530

# CROSS SECTIONS

ROCKY DELL ROAD IMPROVEMENT PROJECT
TOWN OF MIDDLETON
DANE COUNTY, WISCONSIN

| REVISIONS | | | |
|---|---|---|---|
| NO. | DATE | REMARKS | |
| | | | |
| | | | |
| | | | |

| REVISIONS | | | |
|---|---|---|---|
| NO. | DATE | REMARKS | |
| | | | |
| | | | |
| | | | |

| | |
|---|---|
| SCALE | AS SHOWN |
| DATE | 8/22/2016 |
| DRAFTER | DPER |
| CHECKED | TSCH |
| PROJECT NO. | 160064 |
| SHEET | X7 OF X14 |
| DWG. NO. | |

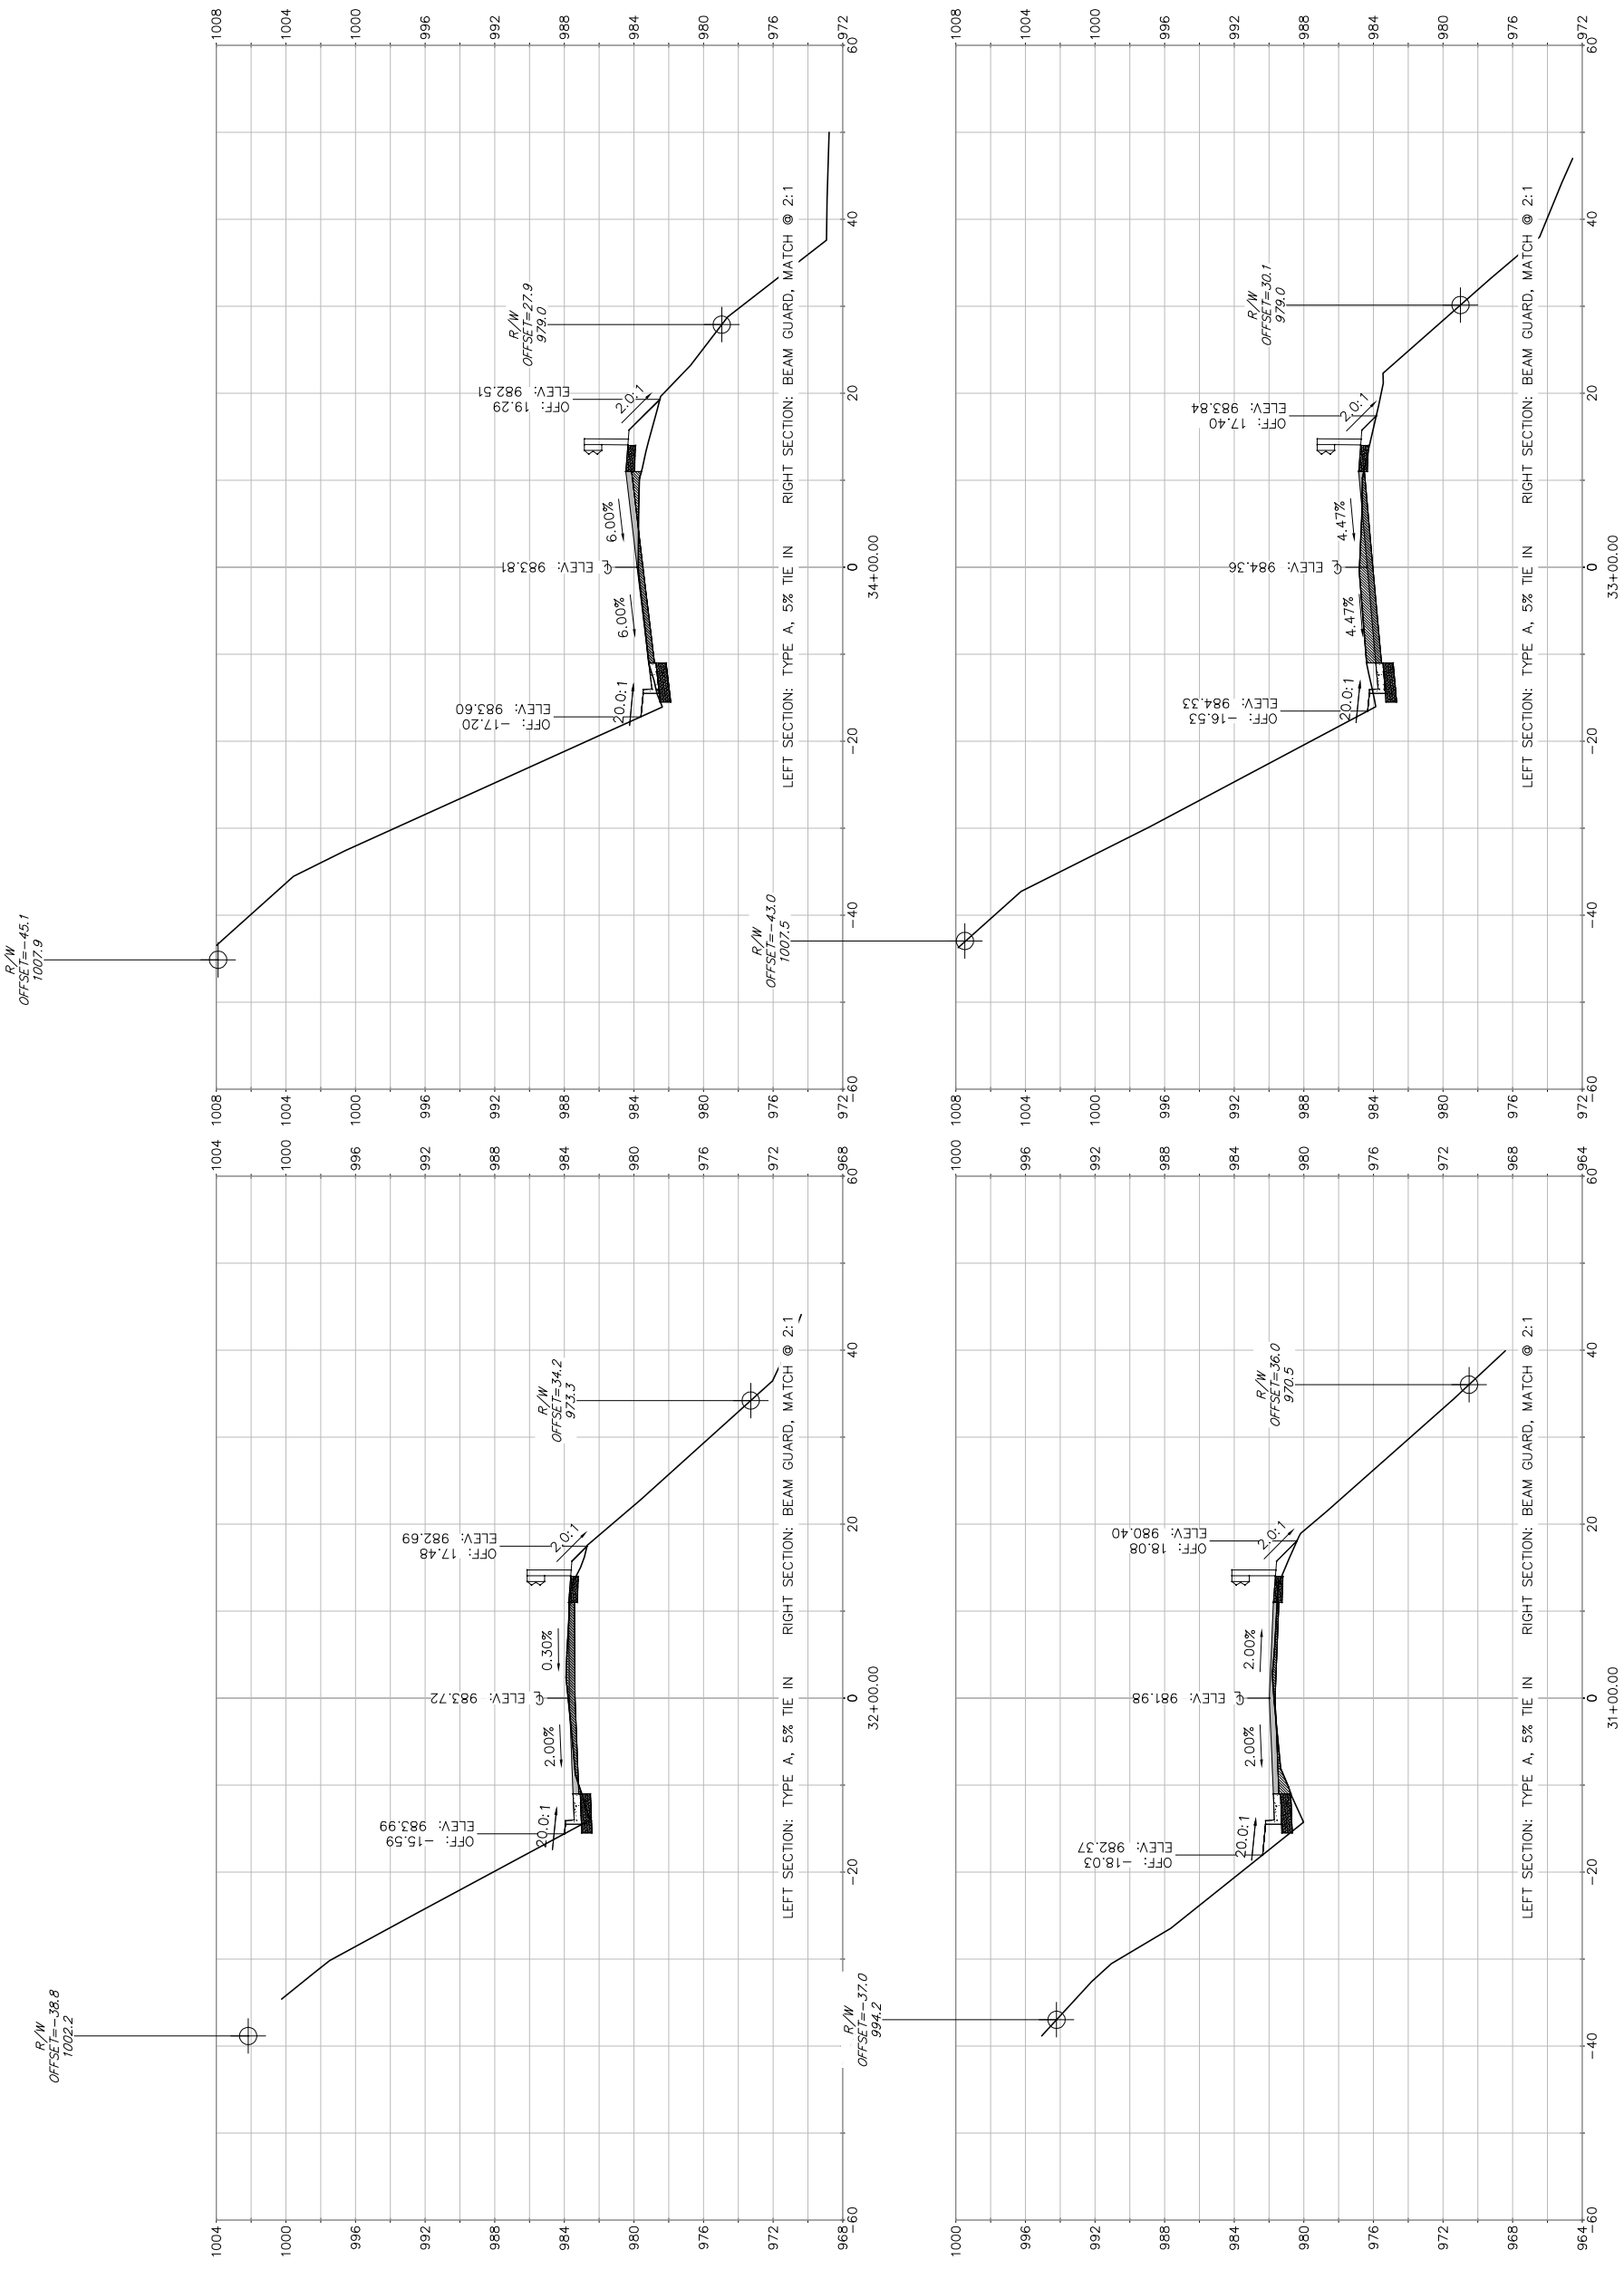



©2016 Vierbicher Associates, Inc.

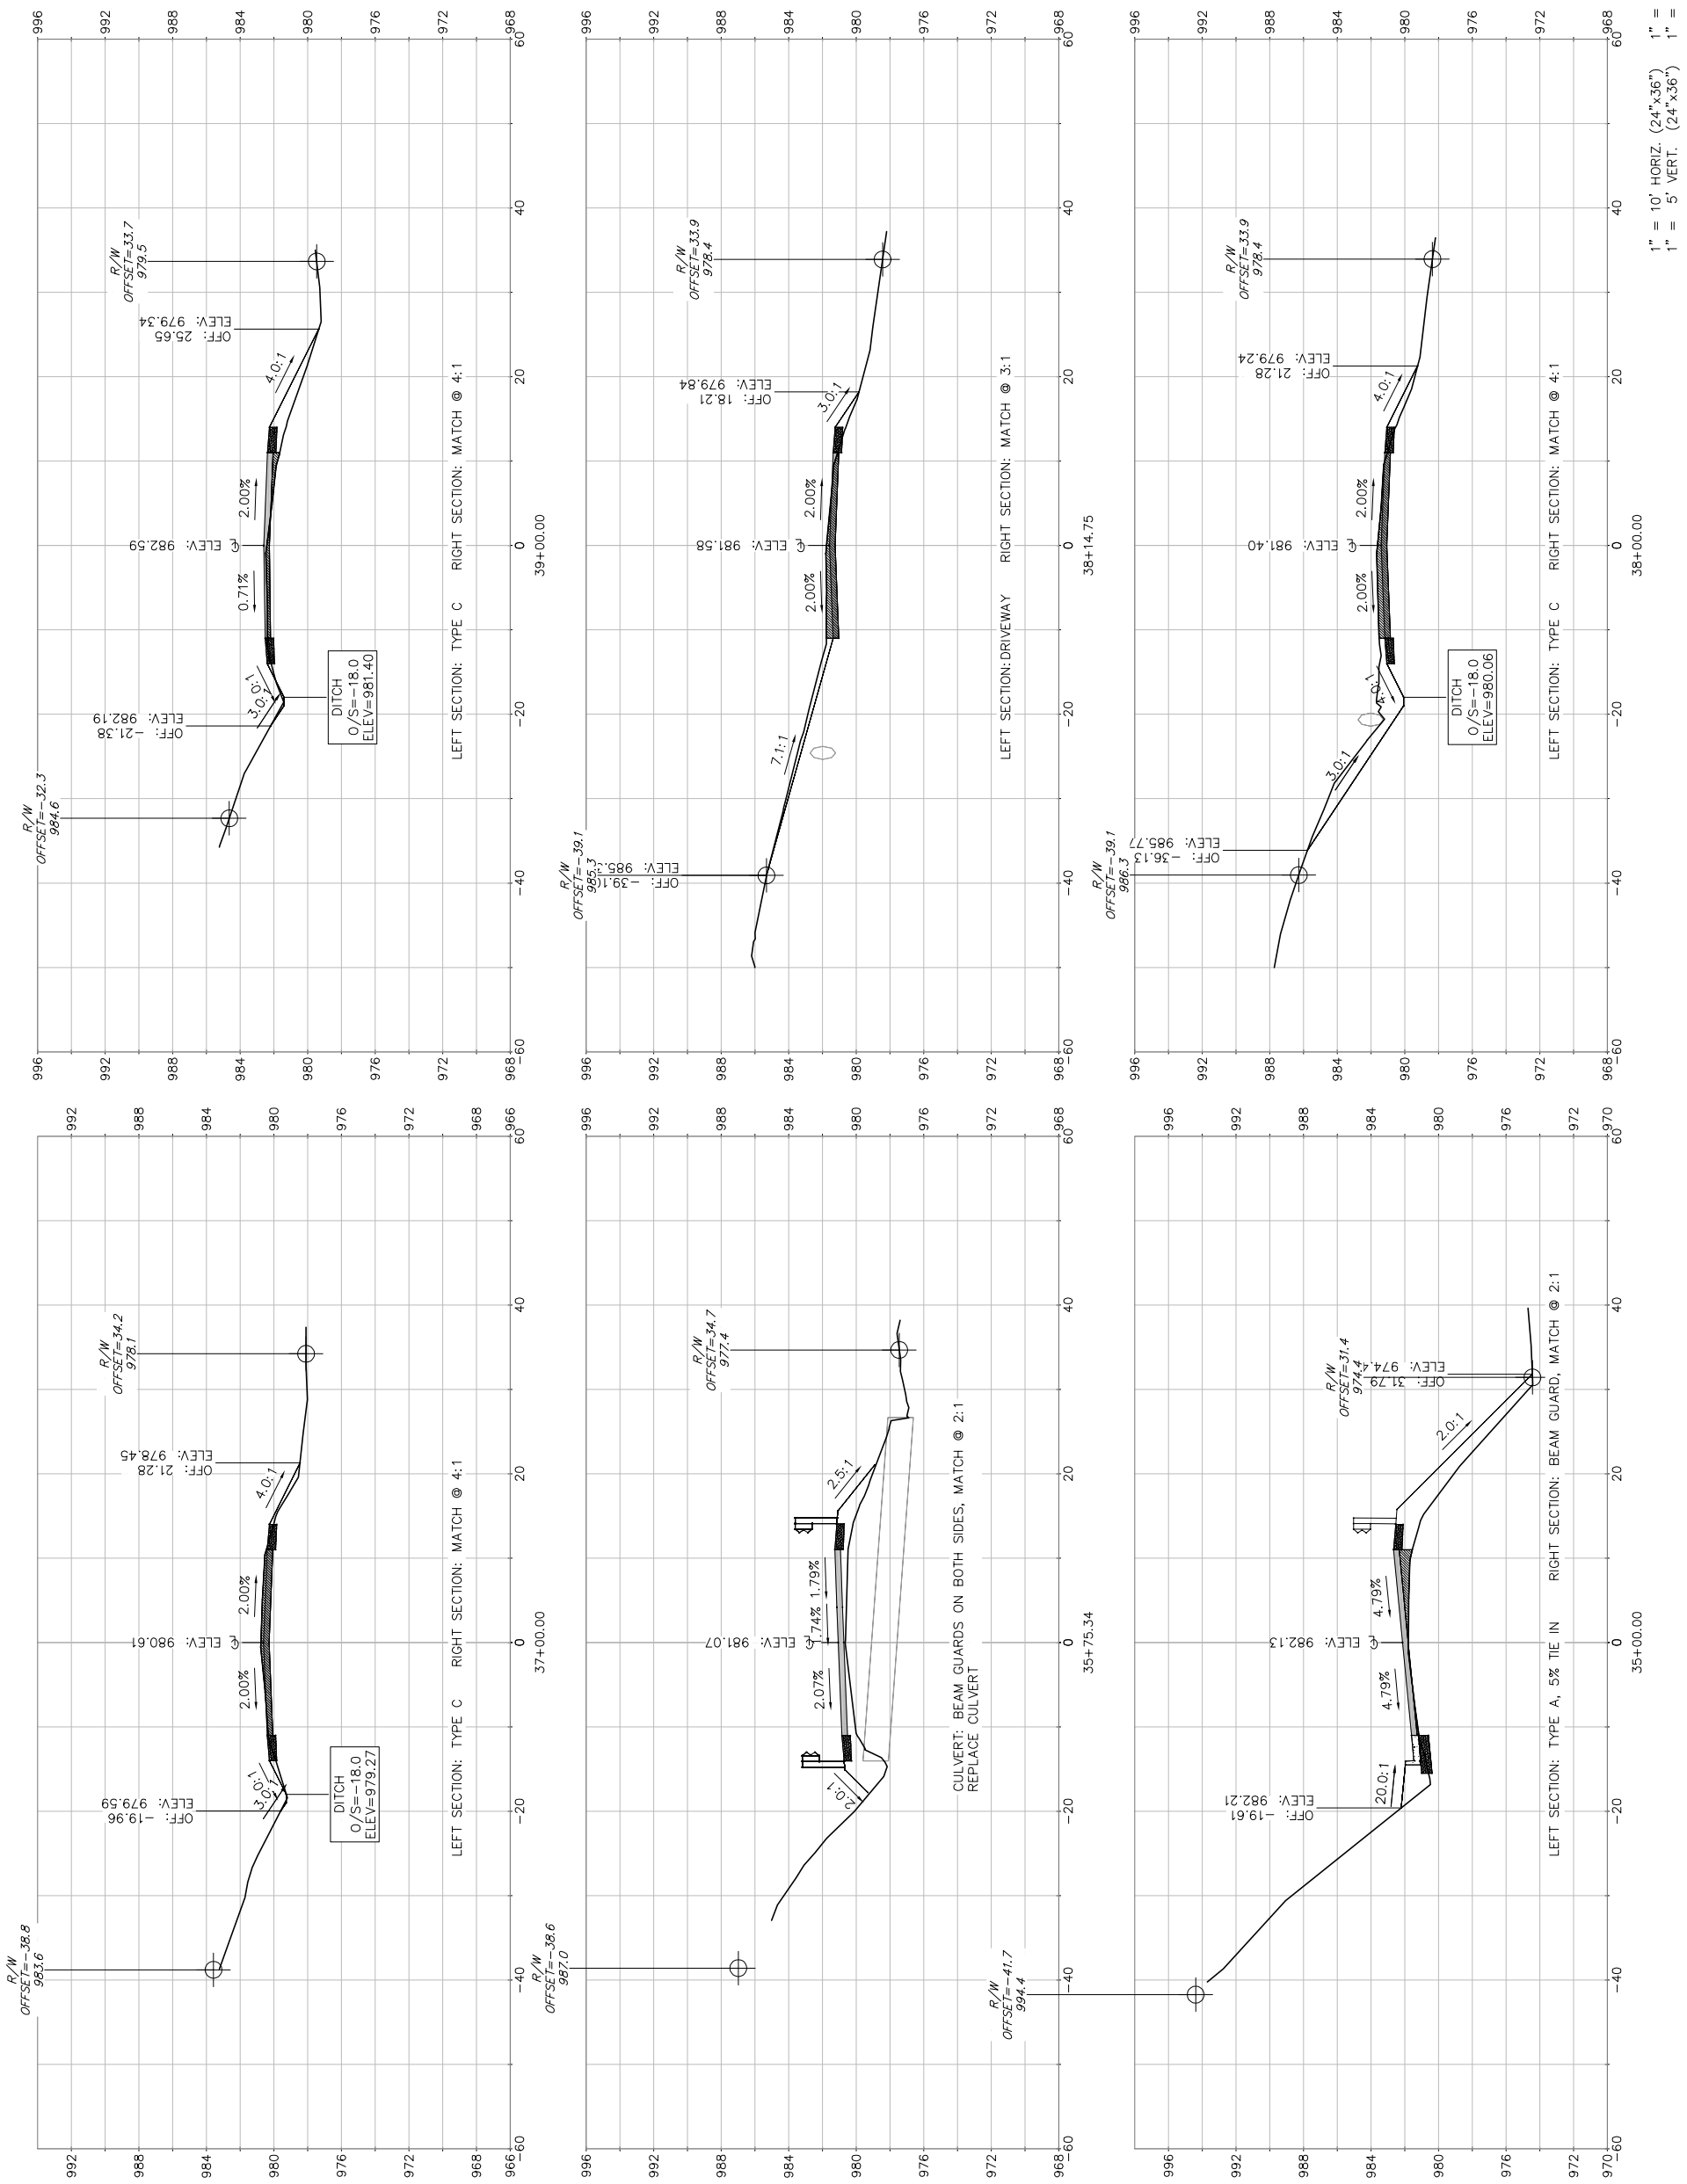


1" = 10' HORIZ. (24"x36") 1" = 20' HORIZ. (11"x17")
1" = 5' VERT. (24"x36") 1" = 10' VERT. (11"x17")

# CROSS SECTIONS

ROCKY DELL ROAD IMPROVEMENT PROJECT
TOWN OF MIDDLETON
DANE COUNTY, WISCONSIN

| REVISIONS | | | | REVISIONS | | | |
|---|---|---|---|---|---|---|---|
| NO. | DATE | REMARKS | | NO. | DATE | REMARKS | |

SCALE AS SHOWN
DATE 8/22/2016
DRAFTER DPER
CHECKED TSCH
PROJECT NO. 160064
SHEET X8 OF X14
DWG. NO.


vierbicher
planners | engineers | advisors
REEDSBURG - MADISON - PRAIRIE DU CHIEN
999 Fourier Drive, Suite 201 Madison, Wisconsin 53717
Phone: (608) 826-0532 Fax: (608) 826-0530


22 Aug 2016 - 6:25p M:\Middleton, Town of\160064_Rocky Dell Road\CADD\160064_Cross_Sections.dwg by: dper

©2016 Vierbicher Associates, Inc.

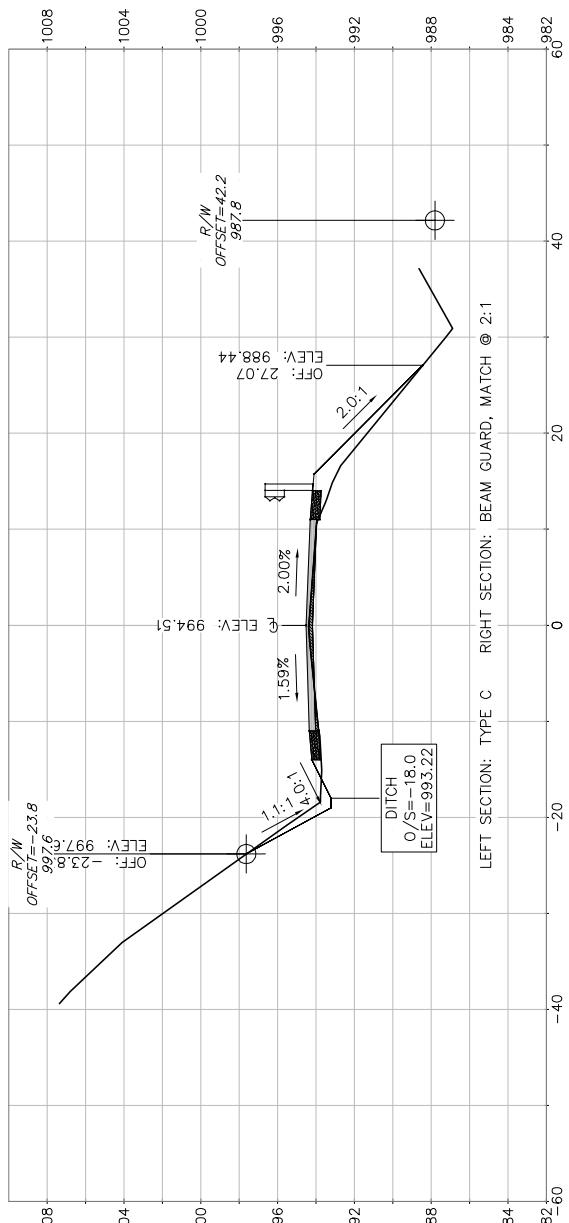


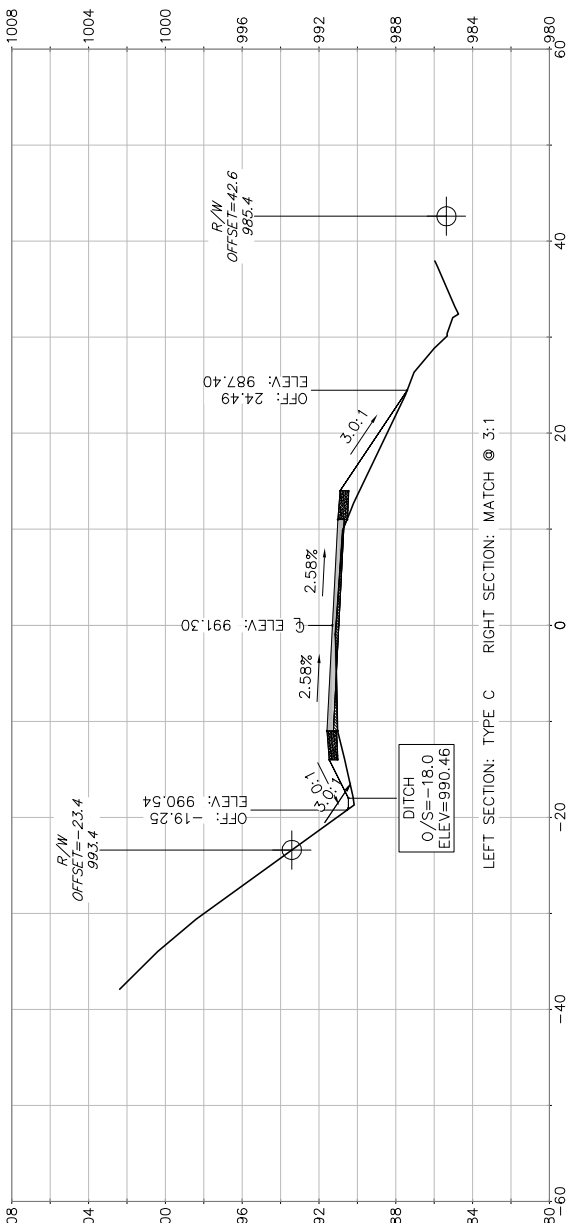


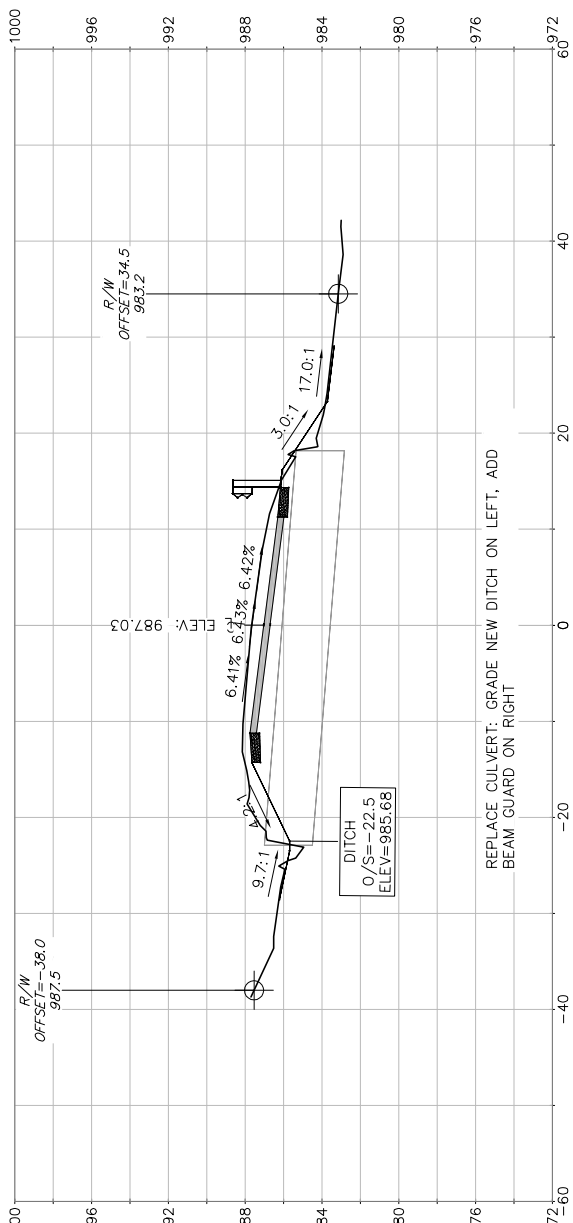


1" = 10' HORIZ. (24"x36") 1" = 20' HORIZ. (11"x17")
1" = 5' VERT. (24"x36") 1" = 10' VERT. (11"x17")

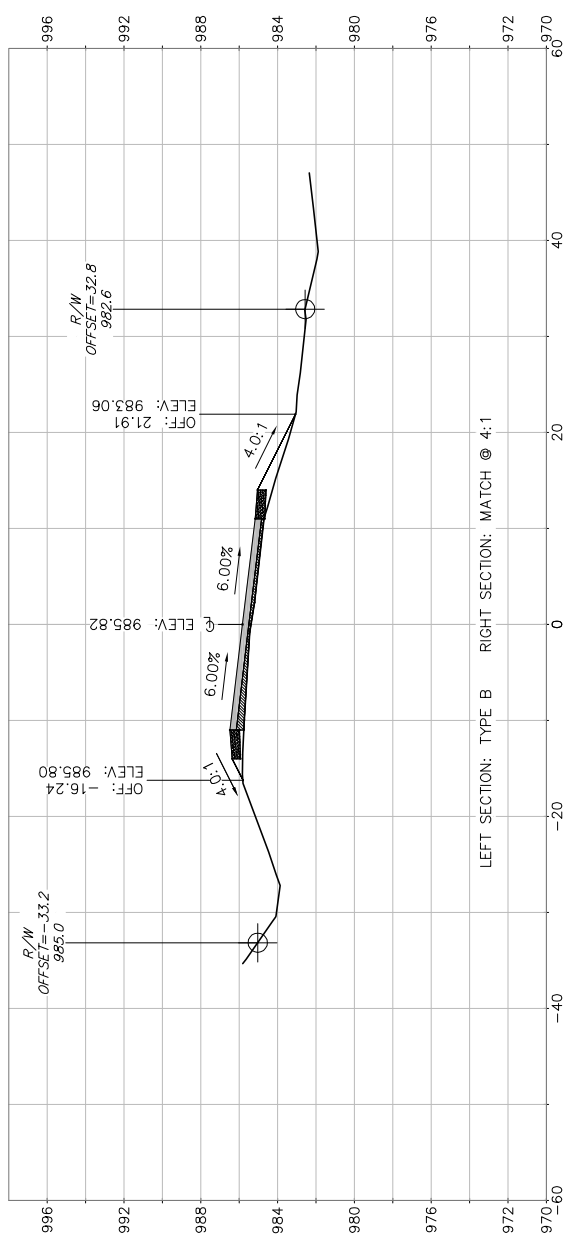


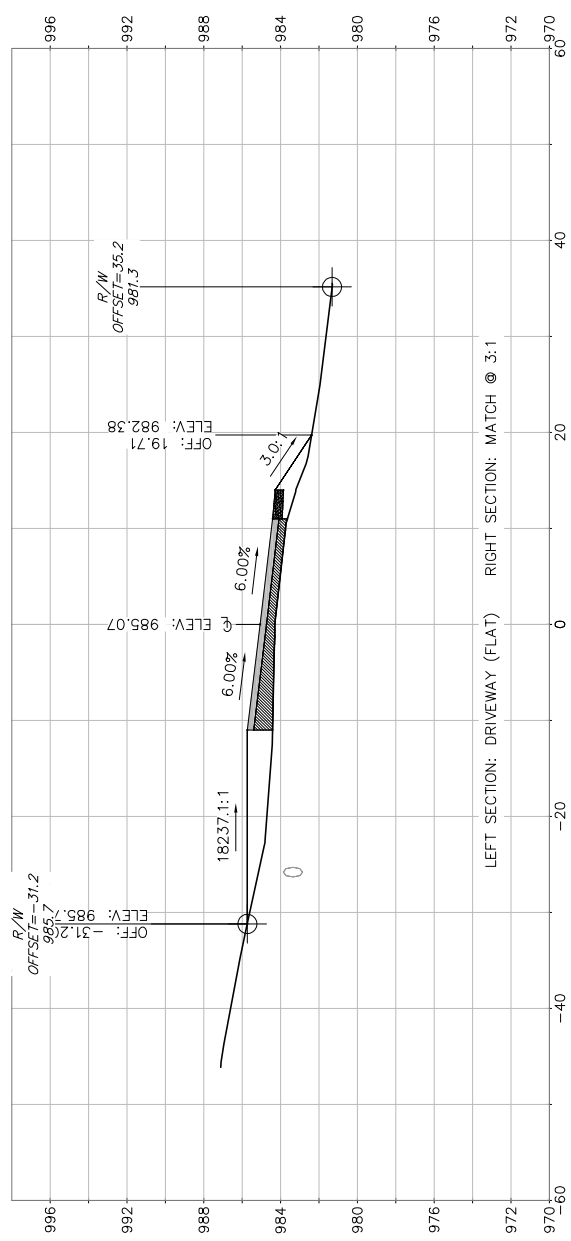


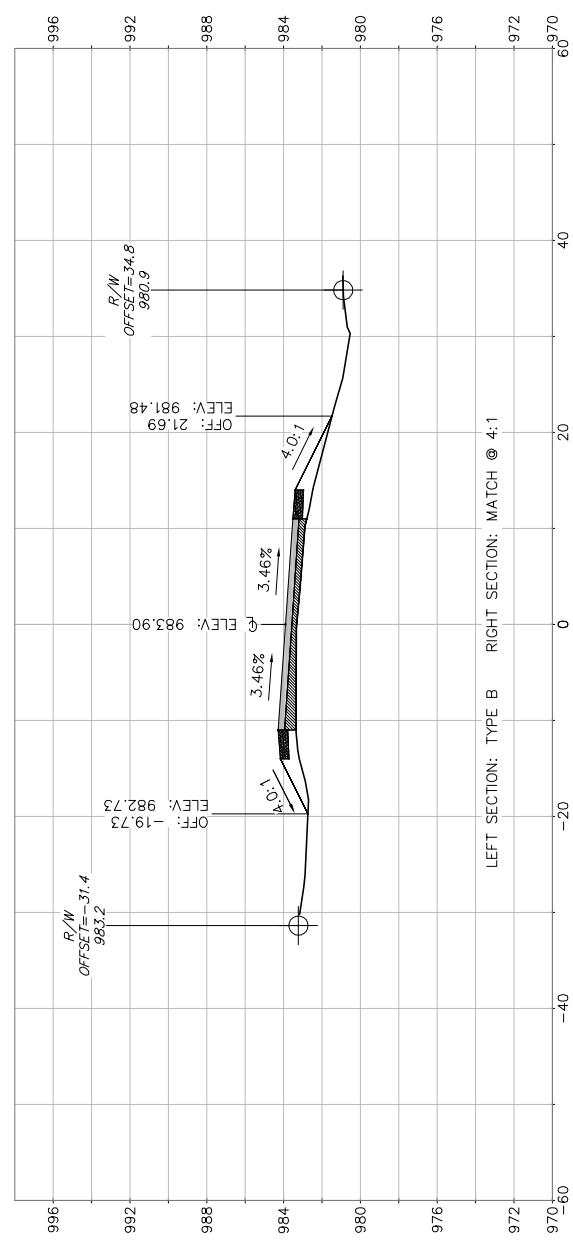


# CROSS SECTIONS

ROCKY DELL ROAD IMPROVEMENT PROJECT
TOWN OF MIDDLETON
DANE COUNTY, WISCONSIN

| REVISIONS | | | |
|---|---|---|---|
| NO. | DATE | REMARKS | |
| | | | |
| | | | |
| | | | |

| REVISIONS | | | |
|---|---|---|---|
| NO. | DATE | REMARKS | |
| | | | |
| | | | |
| | | | |

SCALE AS SHOWN
DATE 8/22/2016
DRAFTER DPER
CHECKED TSCH
PROJECT NO. 160064
SHEET X9 OF X14
DWG. NO.


vierbicher
planners | engineers | advisors
REEDSBURG - MADISON - PRAIRIE DU CHIEN
999 Fourier Drive, Suite 201 Madison, Wisconsin 53717
Phone: (608) 826-0532 Fax: (608) 826-0530



22 Aug 2016 - 6:26p M:\Middleton, Town of\160064_Rocky Dell Road\CADD\160064_Cross_Sections.dwg by: dper
©2016 Vierbicher Associates, Inc.

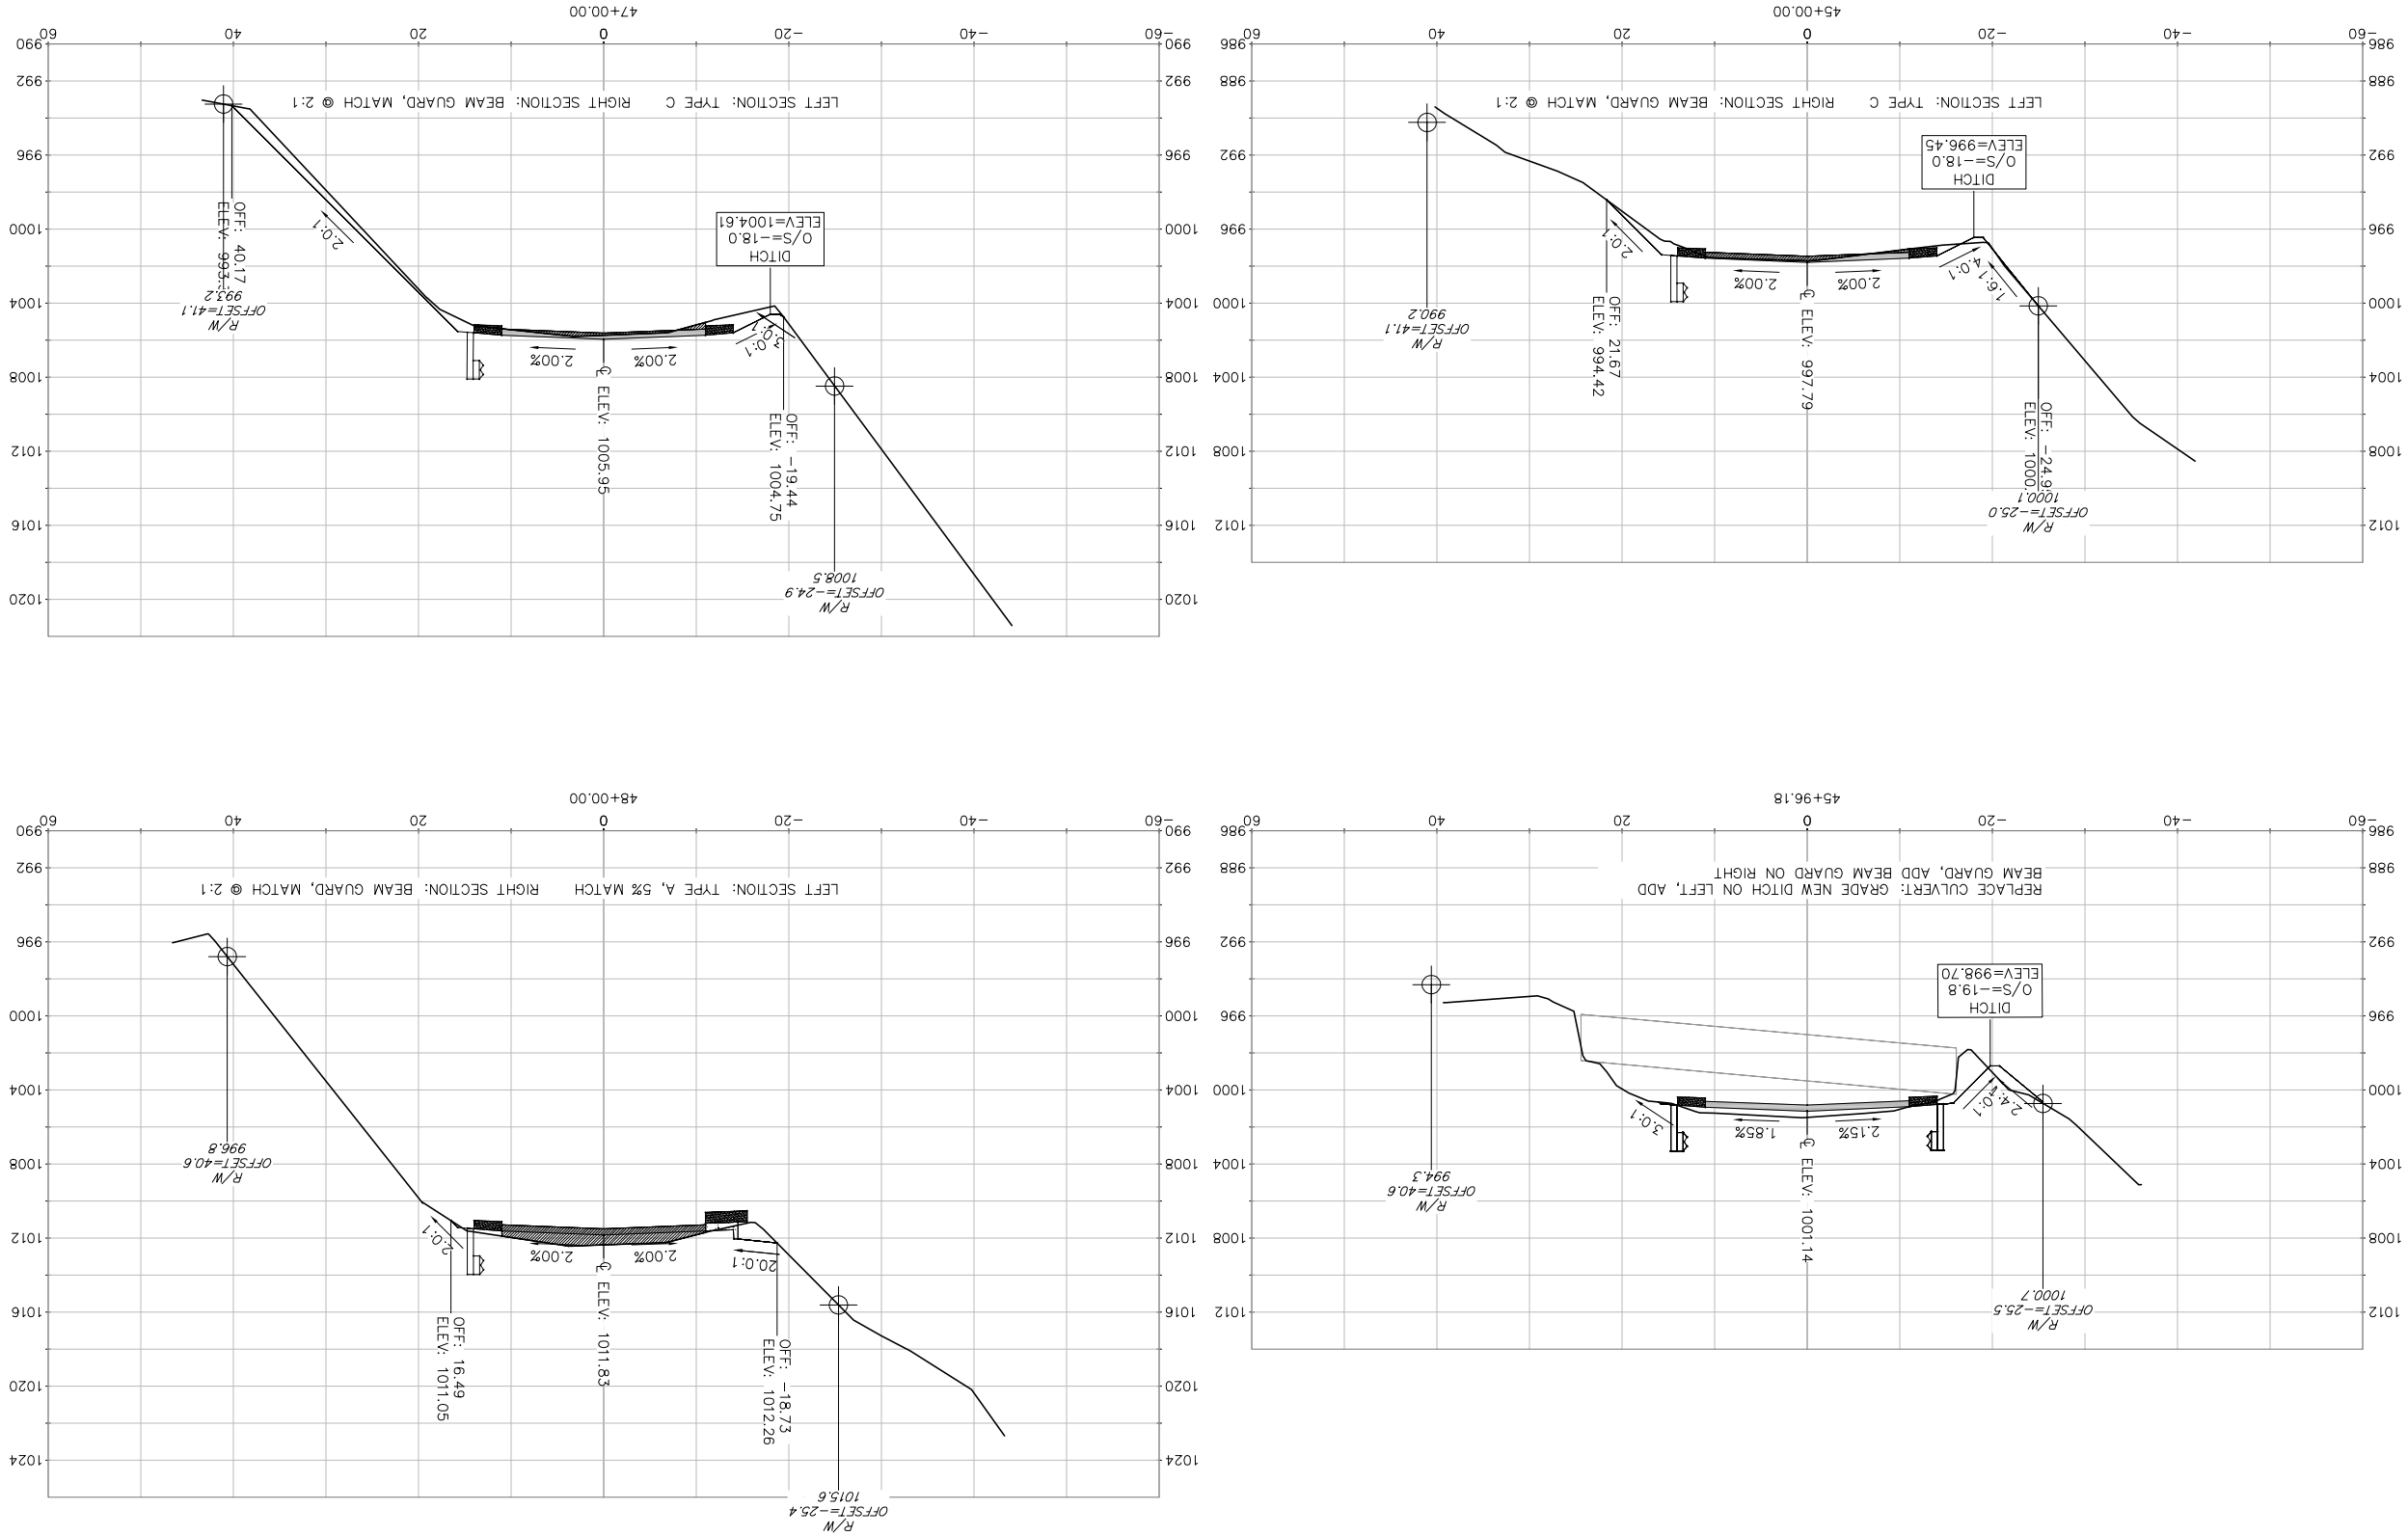


1" = 10' HORIZ. (24"x36") 1" = 20' HORIZ. (11"x17")
1" = 5' VERT. (24"x36") 1" = 10' VERT. (11"x17")

| DWG. NO. |
|---|
| X10 OF X14 |
| SHEET |
| 160064 |
| PROJECT NO. |
| TSCH |
| CHECKED |
| DPER |
| DRAFTER |
| 8/22/2016 |
| DATE |
| AS SHOWN |
| SCALE |

| REVISIONS | | |
|---|---|---|
| NO. | DATE | REMARKS |

| REVISIONS | | |
|---|---|---|
| NO. | DATE | REMARKS |

# CROSS SECTIONS

ROCKY DELL ROAD IMPROVEMENT PROJECT
TOWN OF MIDDLETON
DANE COUNTY, WISCONSIN

vierbicher
planners | engineers | advisors
REEDSBURG - MADISON - PRAIRIE DU CHIEN
999 Fourier Drive, Suite 201 Madison, Wisconsin 53717
Phone: (608) 826-0532 Fax: (608) 826-0530

©2016 Vierbicher Associates, Inc.

©2016 Vierbicher Associates, Inc.

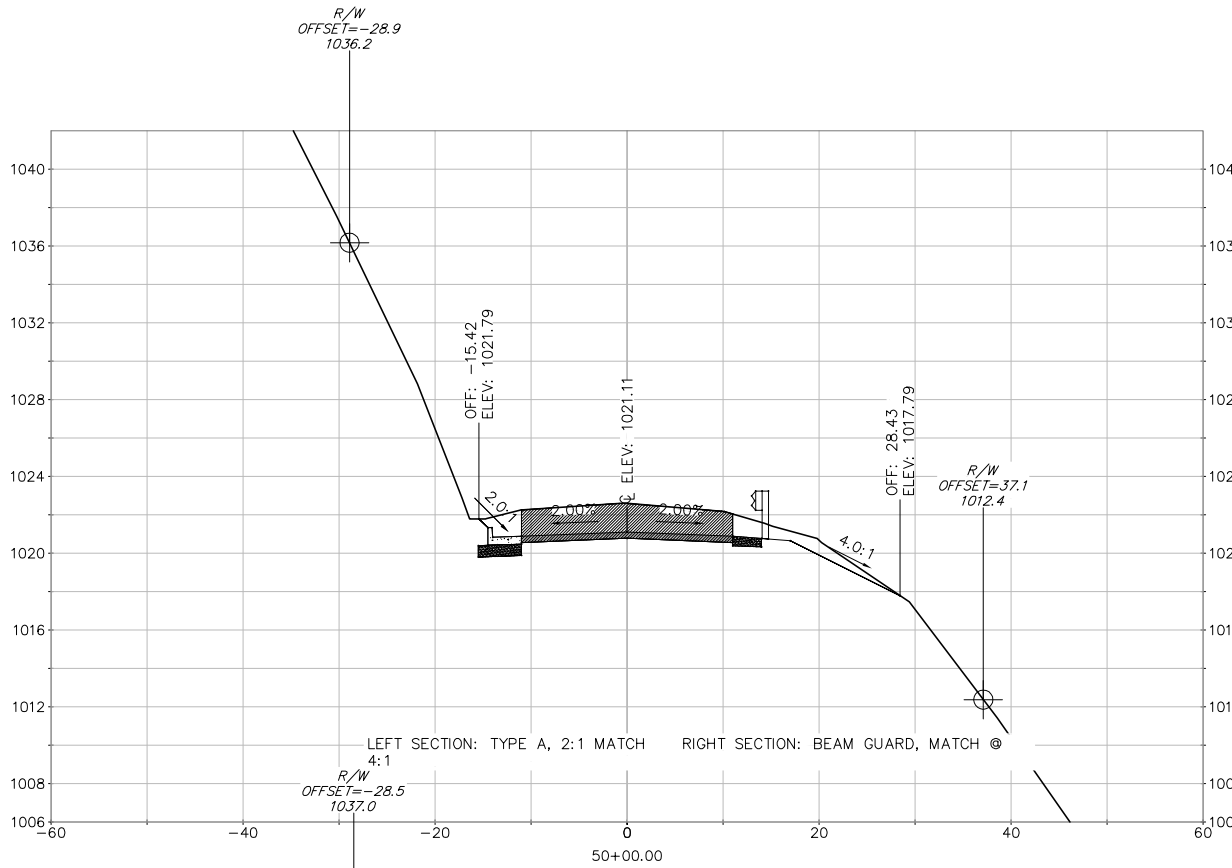


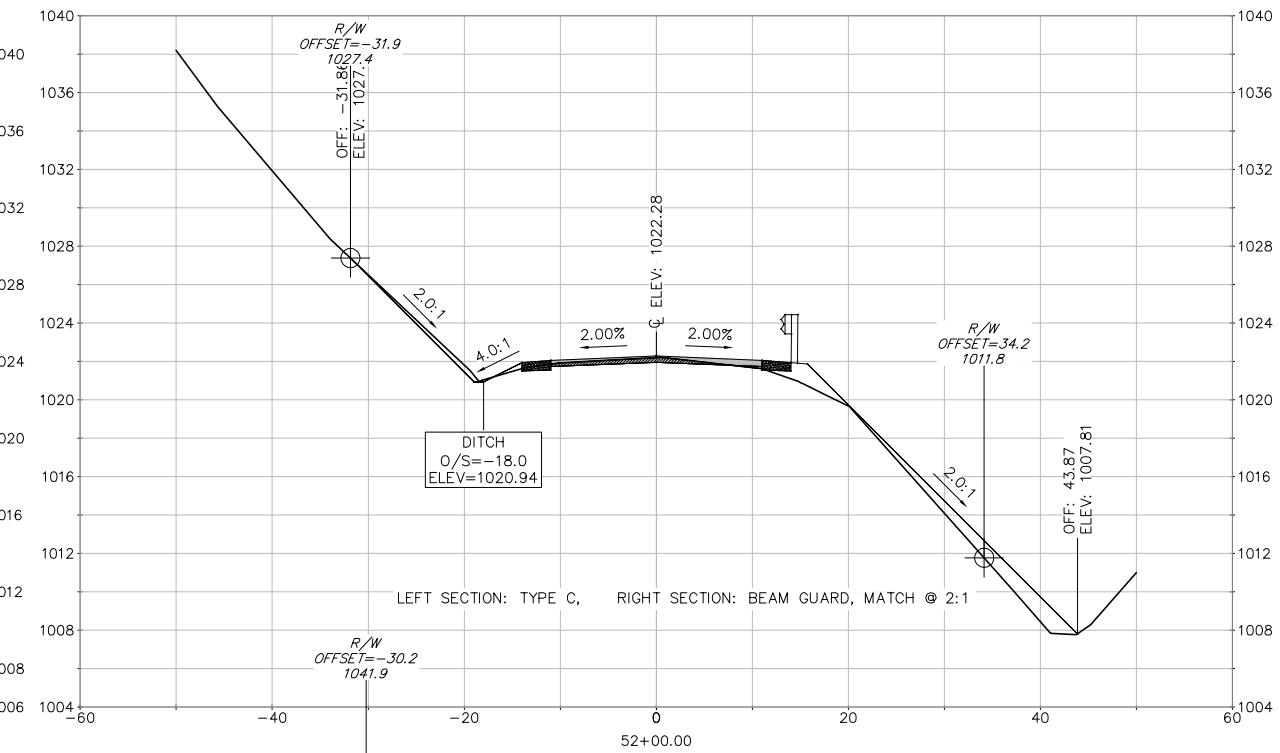


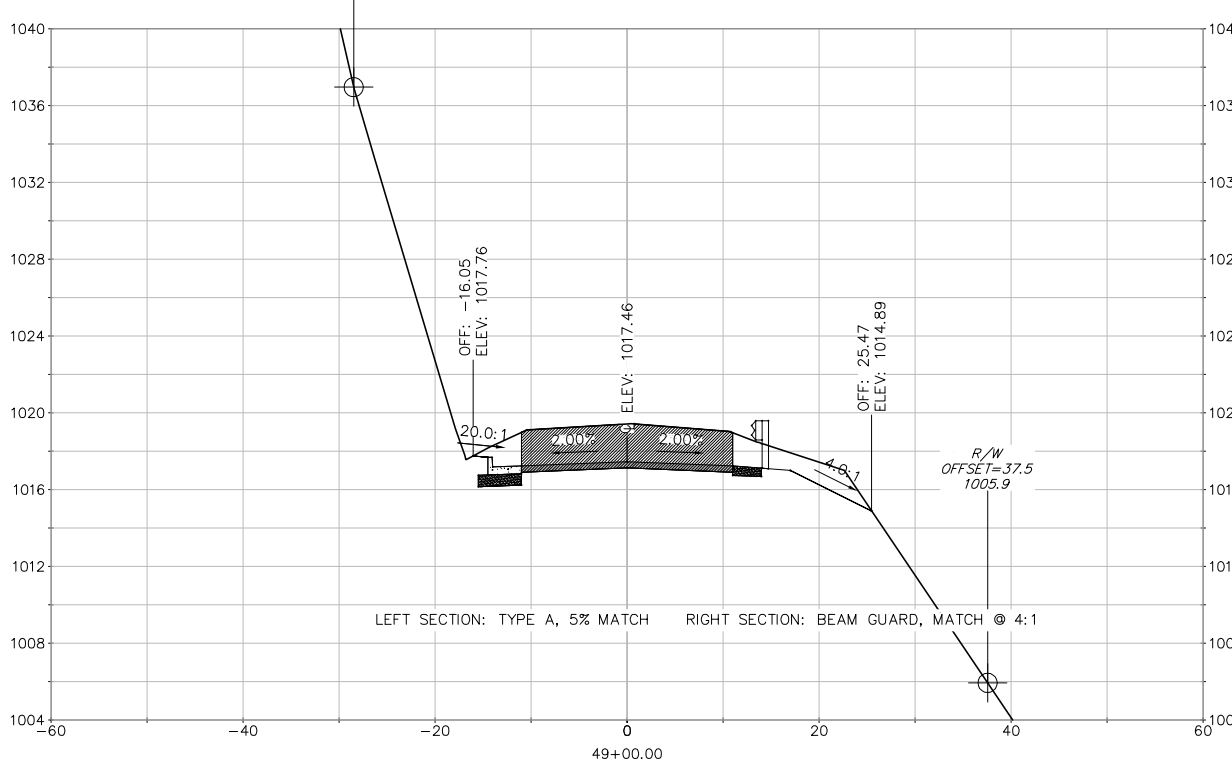


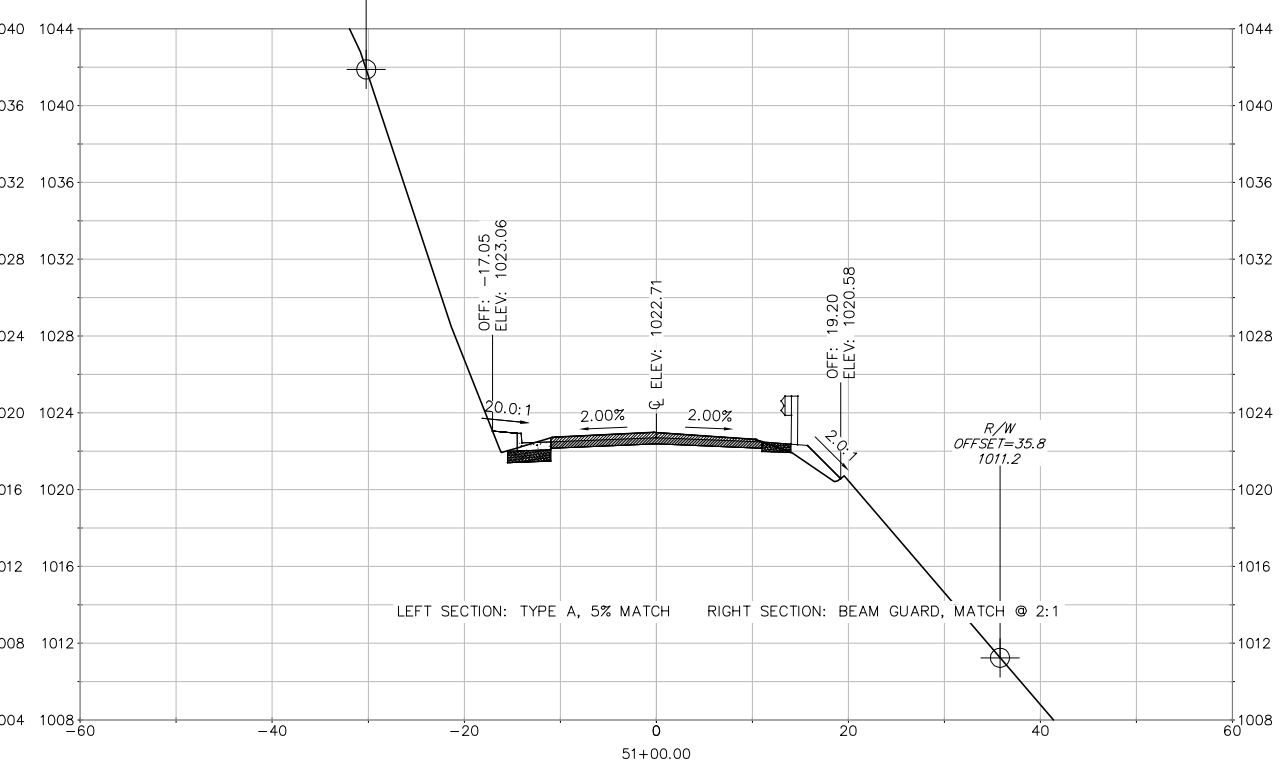


1" = 10' HORIZ. (24"x36") 1" = 20' HORIZ. (11"x17")
1" = 5' VERT. (24"x36") 1" = 10' VERT. (11"x17")

vierbicher
planners | engineers | advisors
REEDSBURG - MADISON - PRAIRIE DU CHIEN
999 Fourier Drive, Suite 201 Madison, Wisconsin 53717
Phone: (608) 826-0532 Fax: (608) 826-0530

# CROSS SECTIONS

ROCKY DELL ROAD IMPROVEMENT PROJECT
TOWN OF MIDDLETON
DANE COUNTY, WISCONSIN

| REVISIONS | | |
|---|---|---|
| NO. | DATE | REMARKS |

| REVISIONS | | |
|---|---|---|
| NO. | DATE | REMARKS |

SCALE: AS SHOWN
DATE: 8/22/2016
DRAFTER: DPER
CHECKED: TSCH
PROJECT NO.: 160064
SHEET: X11 OF X14
DWG. NO.:

©2016 Vierbicher Associates, Inc.

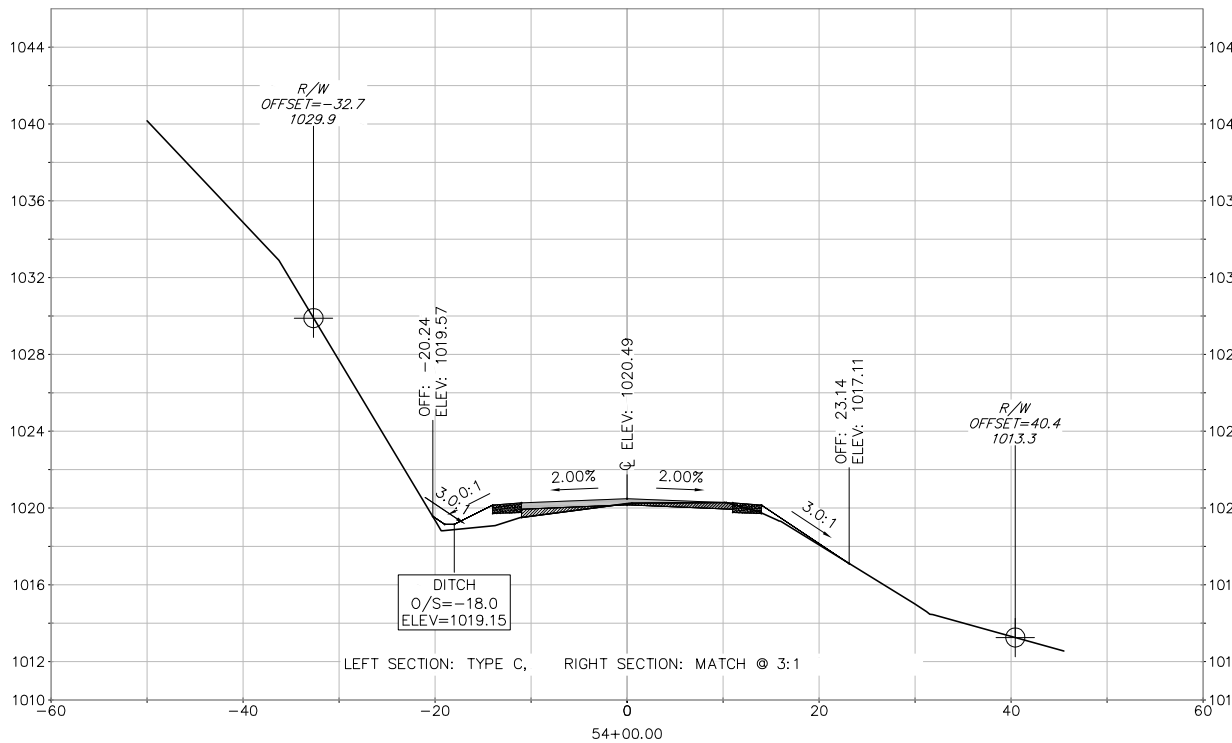


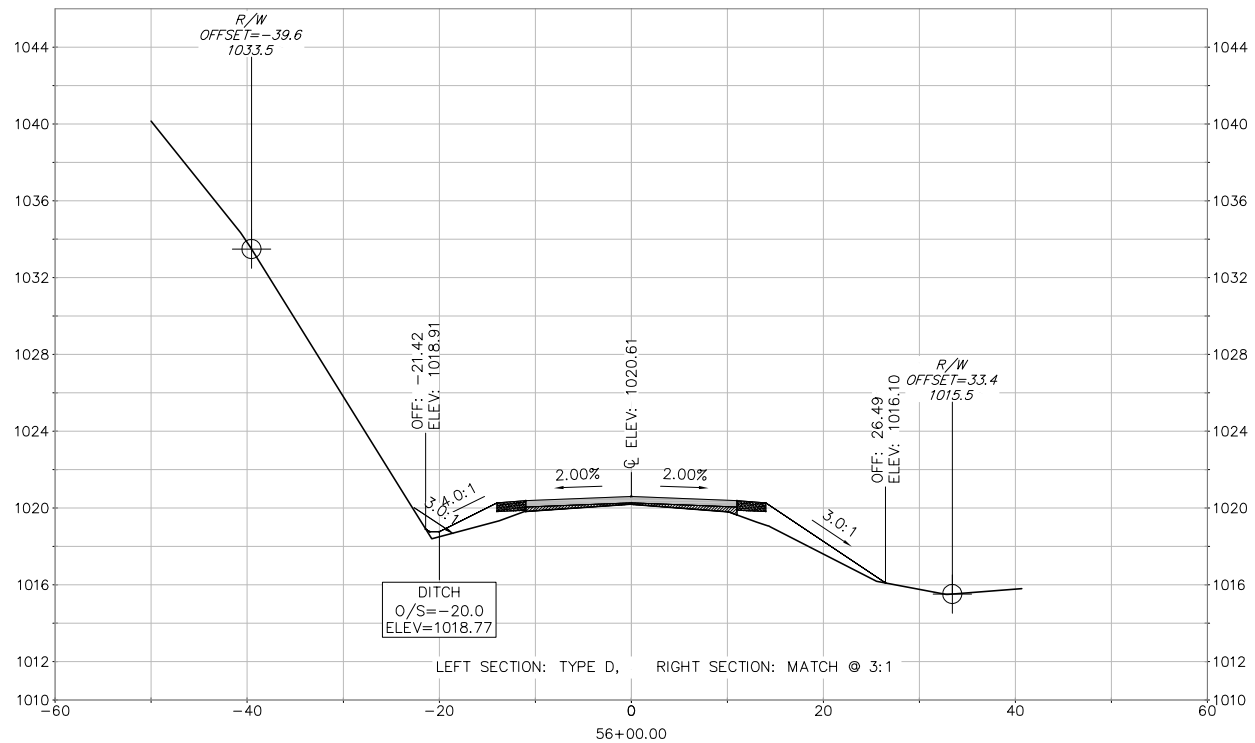


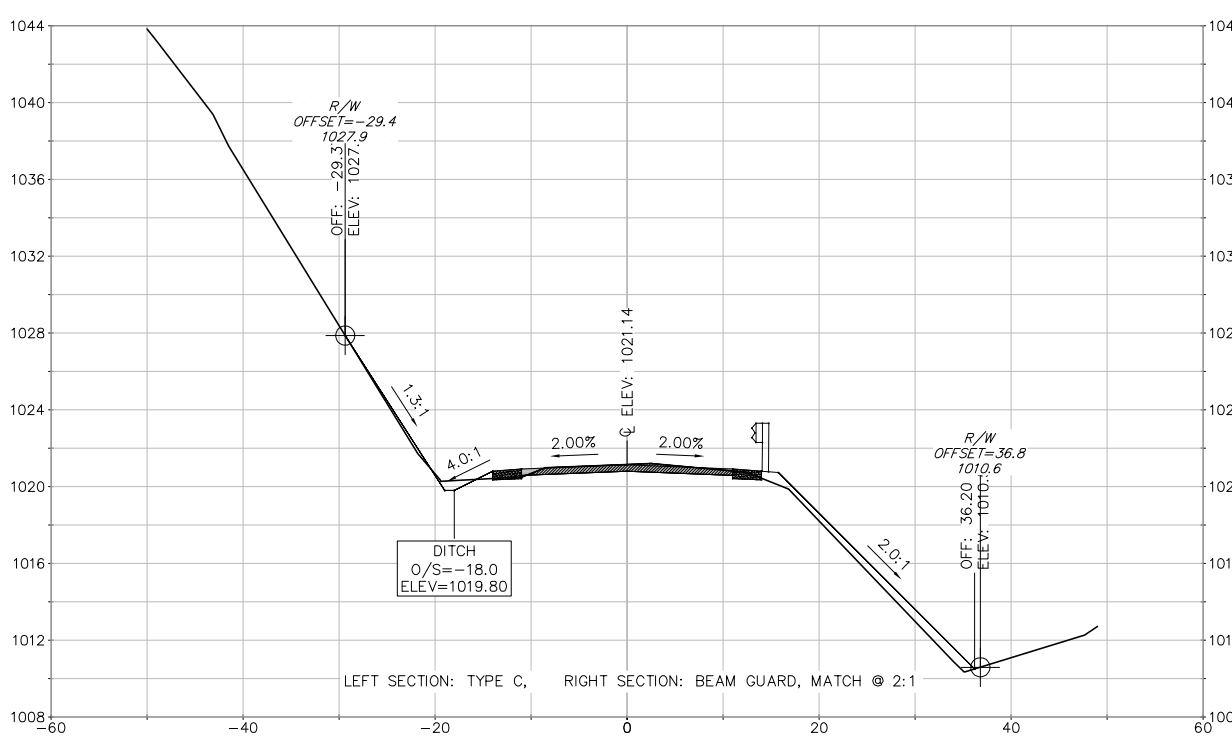


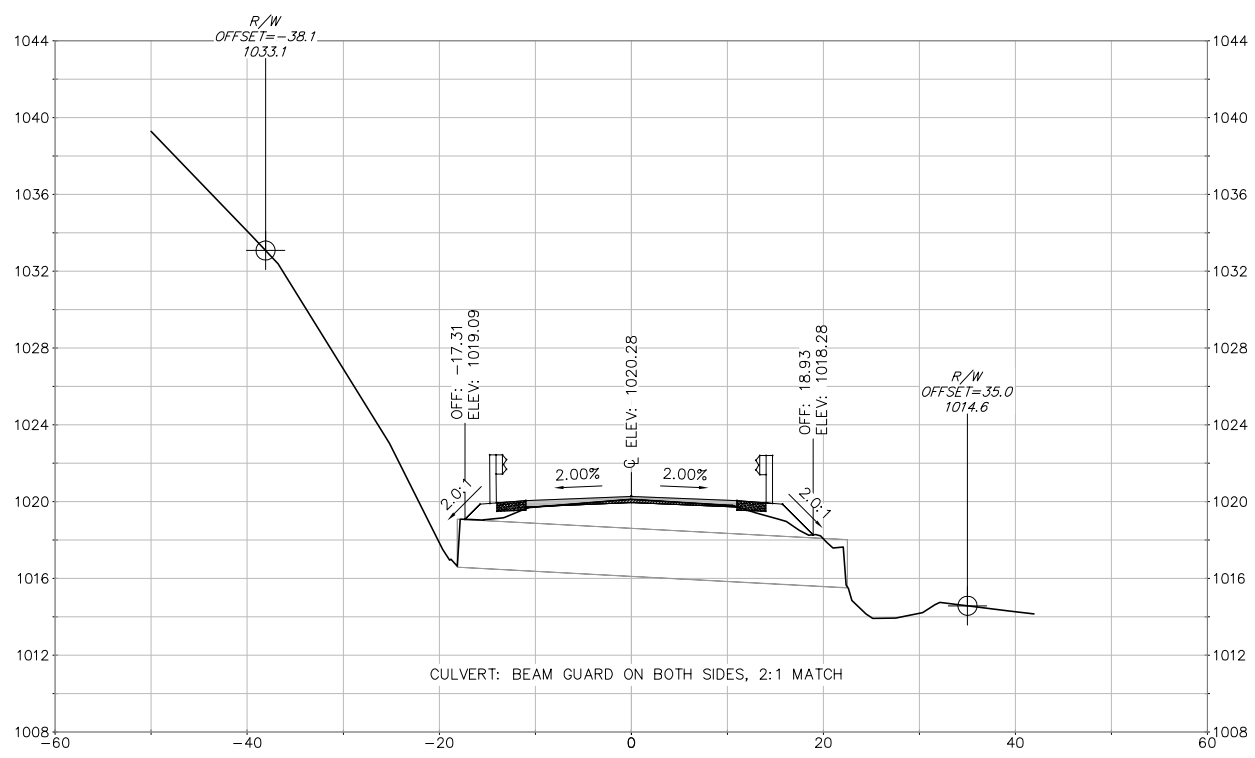


1" = 10' HORIZ. (24"x36") 1" = 20' HORIZ. (11"x17")
1" = 5' VERT. (24"x36") 1" = 10' VERT. (11"x17")

vierbicher
planners | engineers | advisors
REEDSBURG - MADISON - PRAIRIE DU CHIEN
999 Fourier Drive, Suite 201 Madison, Wisconsin 53717
Phone: (608) 826-0532 Fax: (608) 826-0530

# CROSS SECTIONS

ROCKY DELL ROAD IMPROVEMENT PROJECT
TOWN OF MIDDLETON
DANE COUNTY, WISCONSIN

| REVISIONS | | |
|---|---|---|
| NO. | DATE | REMARKS |

| REVISIONS | | |
|---|---|---|
| NO. | DATE | REMARKS |

SCALE
AS SHOWN

DATE
8/22/2016

DRAFTER
DPER

CHECKED
TSCH

PROJECT NO.
160064

SHEET
X12 OF X14

DWG. NO.

22 Aug 2016 - 6:29p M:\Middleton, Town of\160064_Rocky Dell Road\CADD\160064_Cross_Sections.dwg by: dper

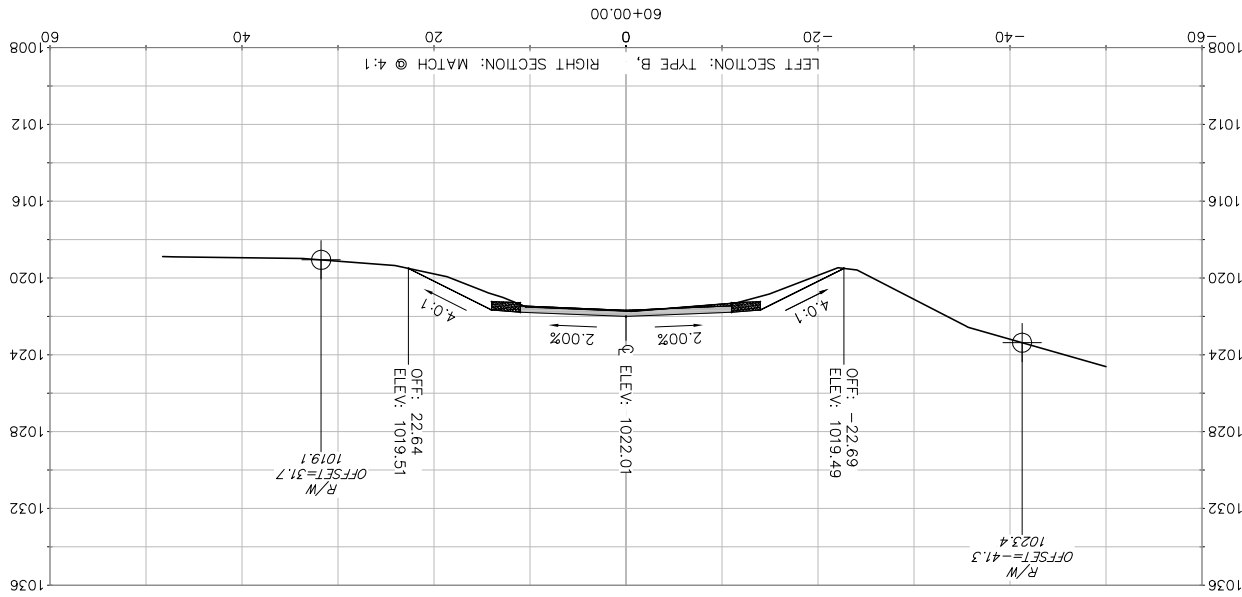


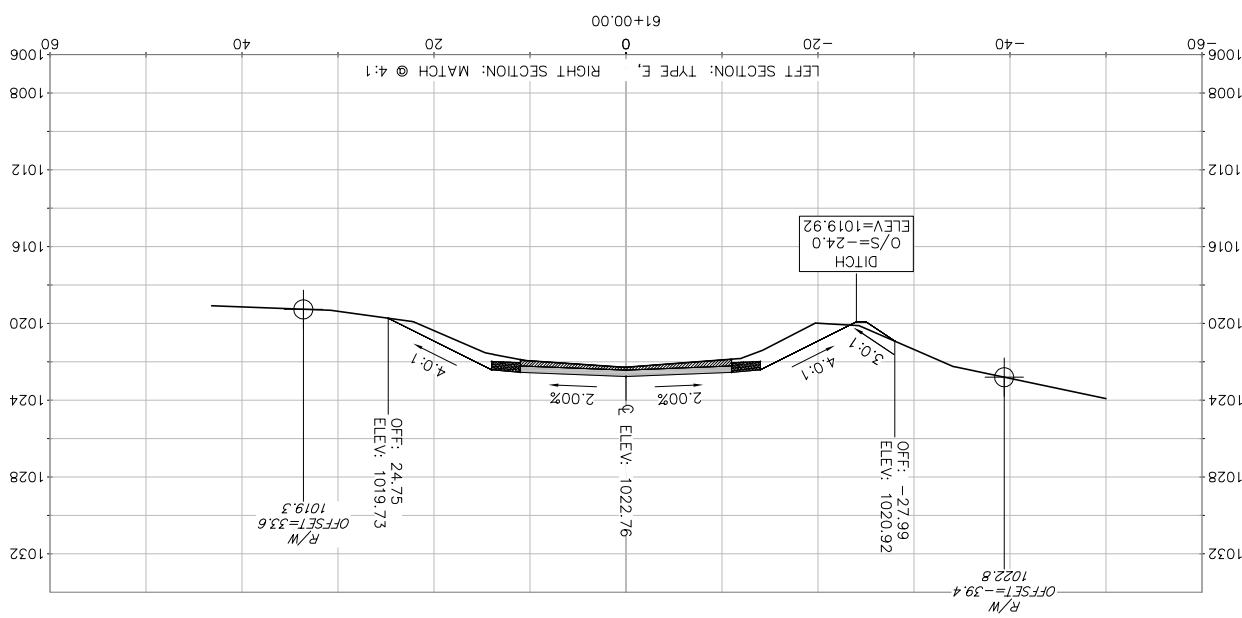


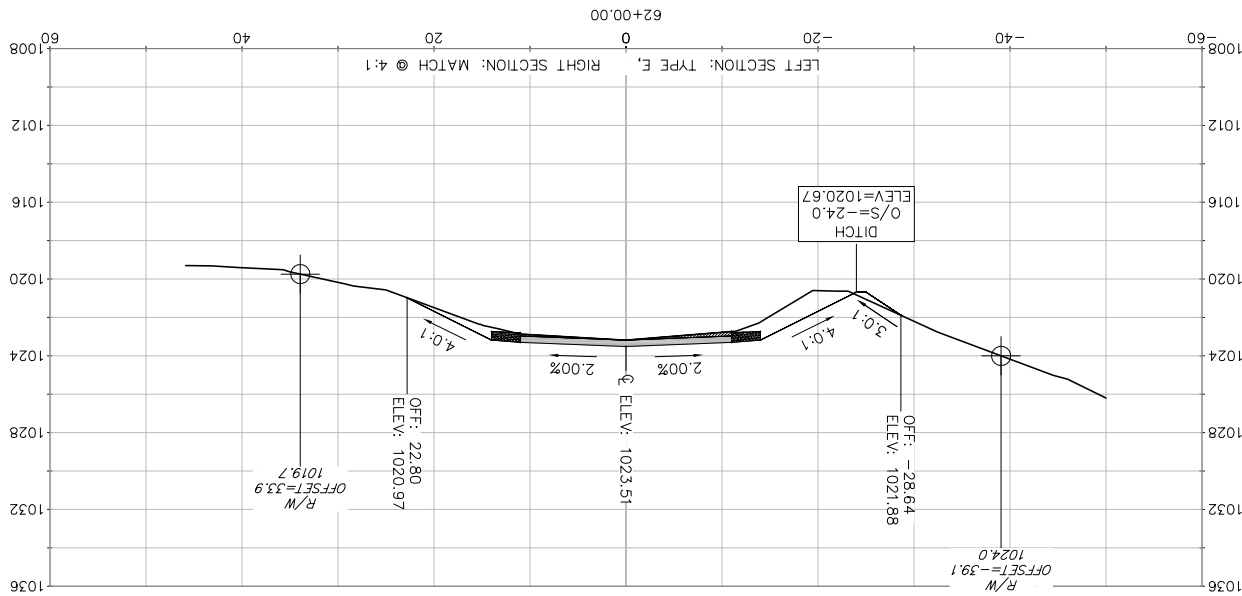


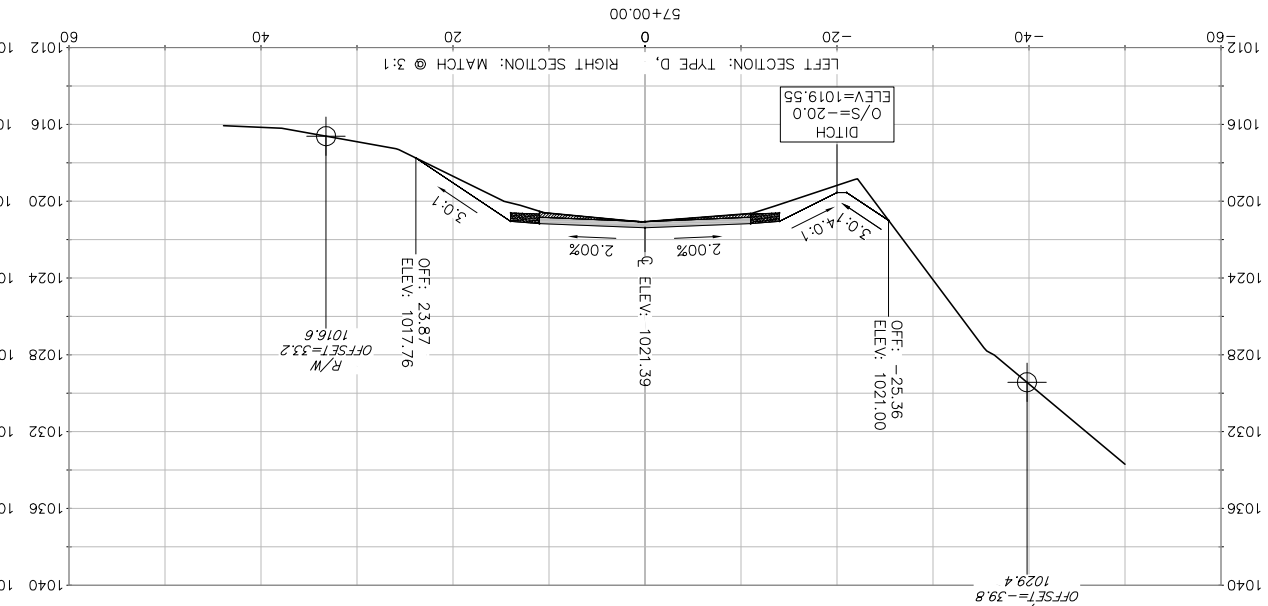


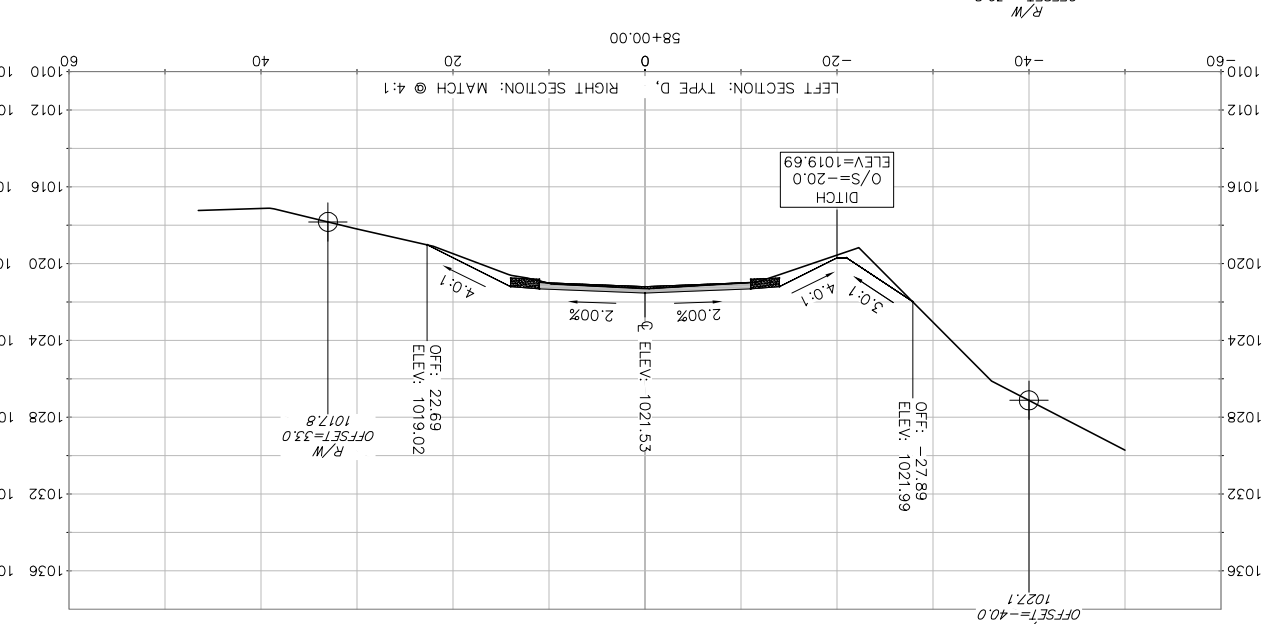


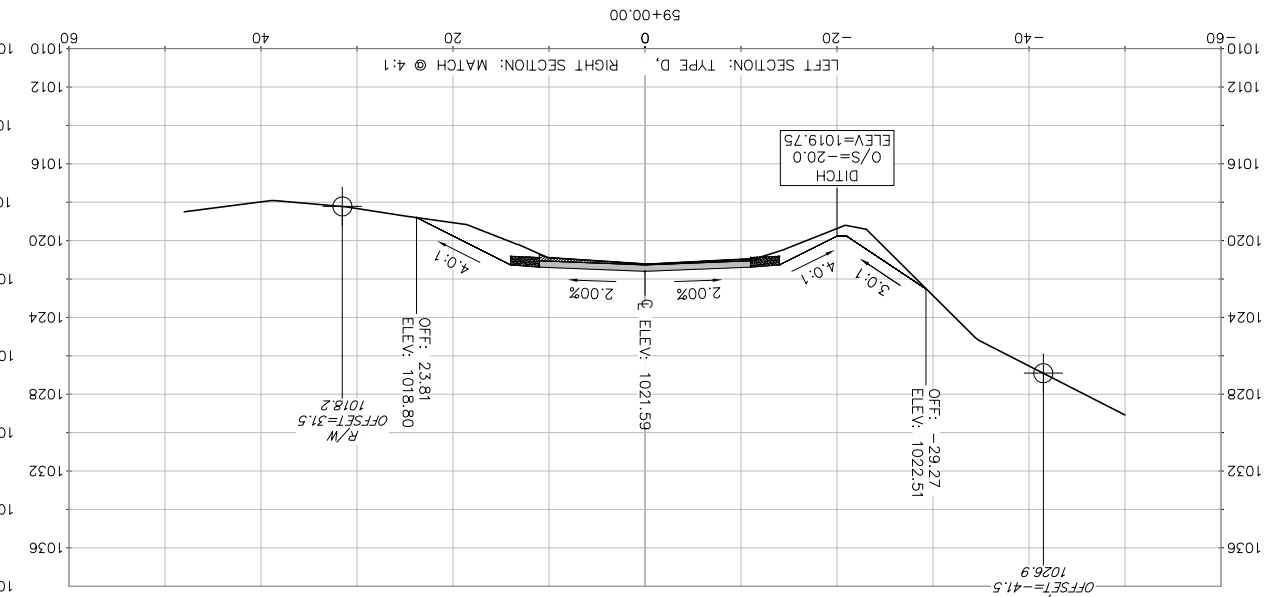


1" = 10' HORIZ. (24"x36") 1" = 20' HORIZ. (11"x17")
1" = 5' VERT. (24"x36") 1" = 10' VERT. (11"x17")

| DWG. NO. |
|---|
| X13 OF X14 |
| SHEET |
| PROJECT NO. 160064 |
| CHECKED TSCH |
| DRAFTER DPER |
| DATE 8/22/2016 |
| SCALE AS SHOWN |

REVISIONS

| NO. | DATE | REMARKS |
|---|---|---|
| | | |
| | | |
| | | |

REVISIONS

| NO. | DATE | REMARKS |
|---|---|---|
| | | |
| | | |
| | | |

# CROSS SECTIONS

ROCKY DELL ROAD IMPROVEMENT PROJECT
TOWN OF MIDDLETON
DANE COUNTY, WISCONSIN

vierbicher
planners | engineers | advisors
REEDSBURG - MADISON - PRAIRIE DU CHIEN
999 Fourier Drive, Suite 201 Madison, Wisconsin 53717
Phone: (608) 826-0532 Fax: (608) 826-0530

©2016 Vierbicher Associates, Inc.

22 Aug 2016 - 6:31p M:\Middleton, Town of\160064_Rocky Dell Road\CADD\160064_Cross_Sections.dwg by: dper

1" = 10' HORIZ. (24"x36") 1" = 20' HORIZ. (11"x17")
1" = 5' VERT. (24"x36") 1" = 10' VERT. (11"x17")

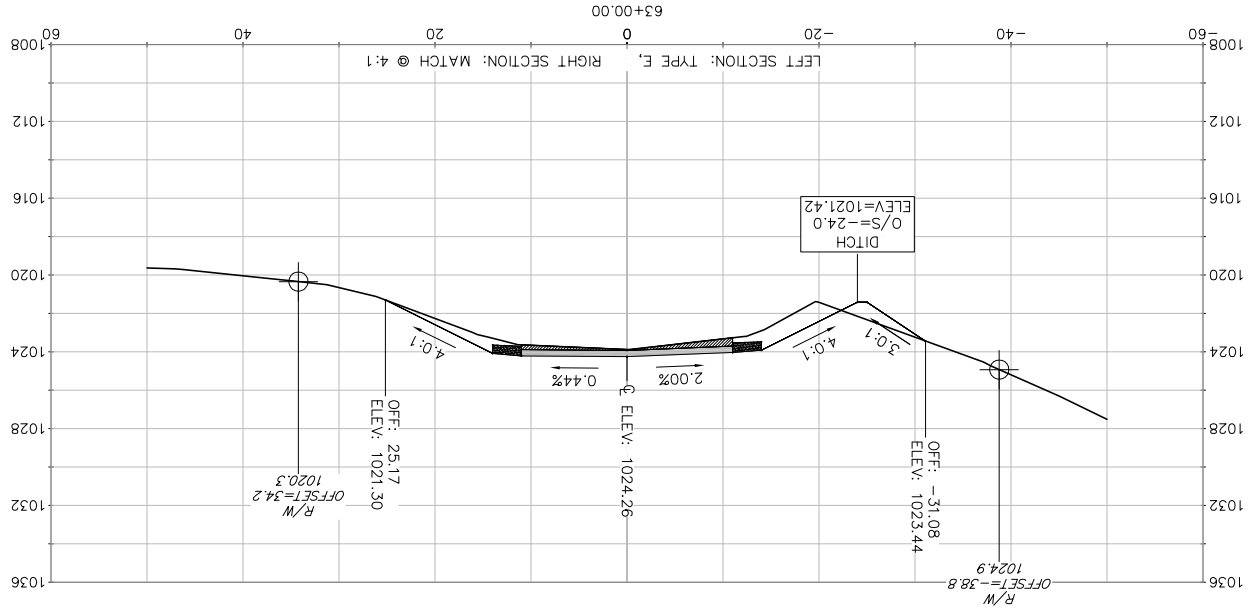


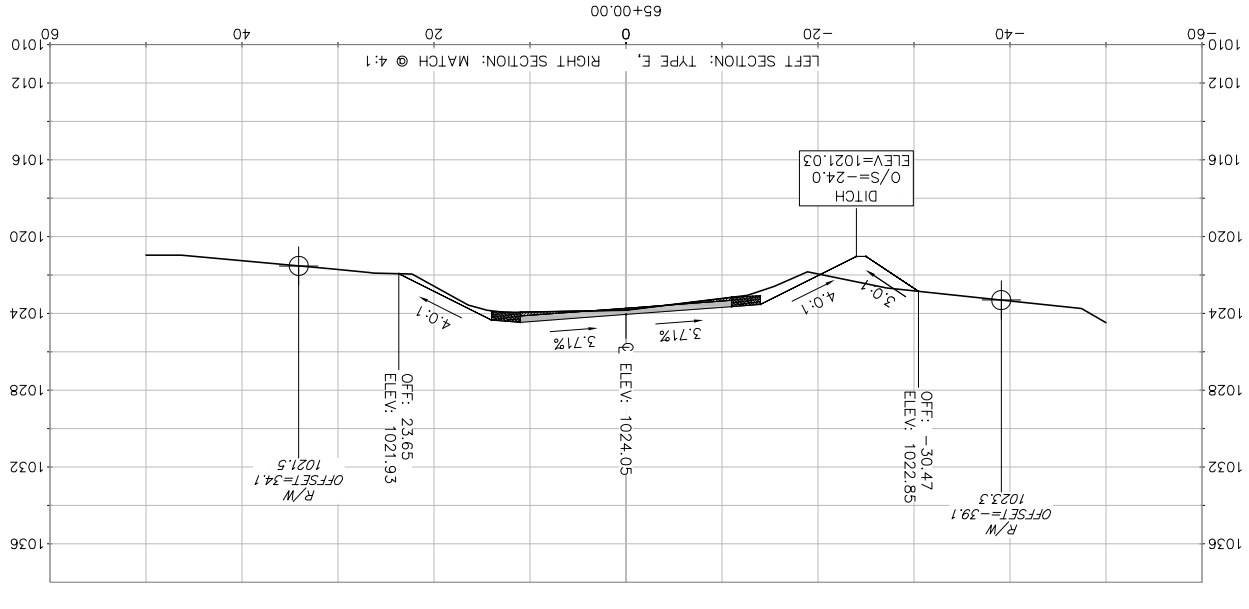


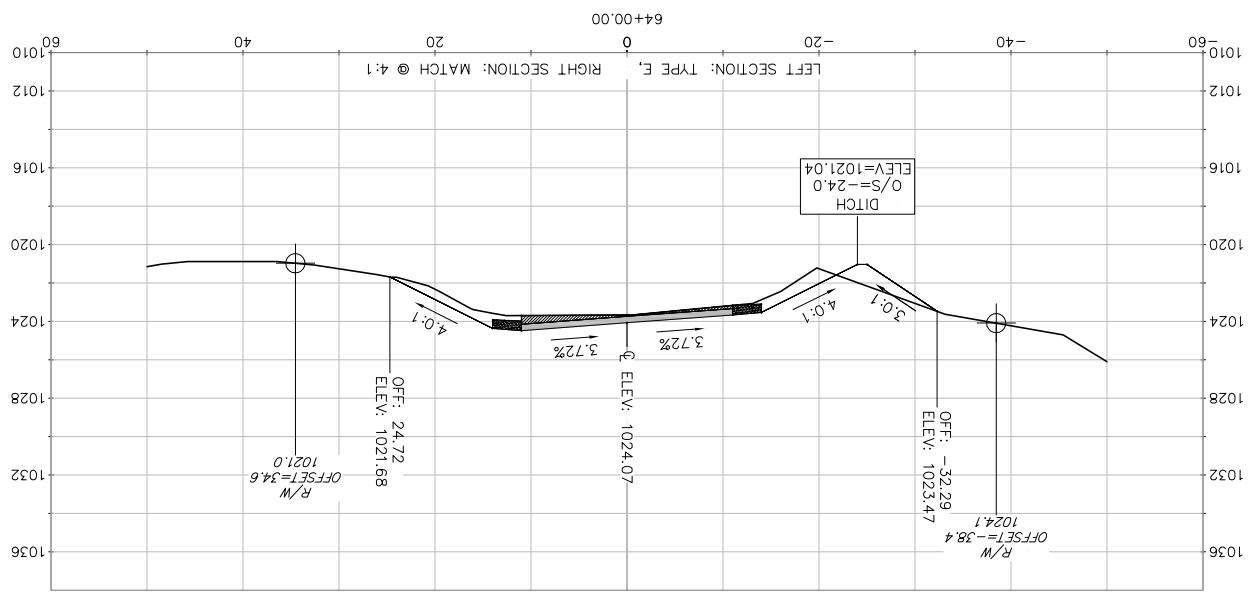


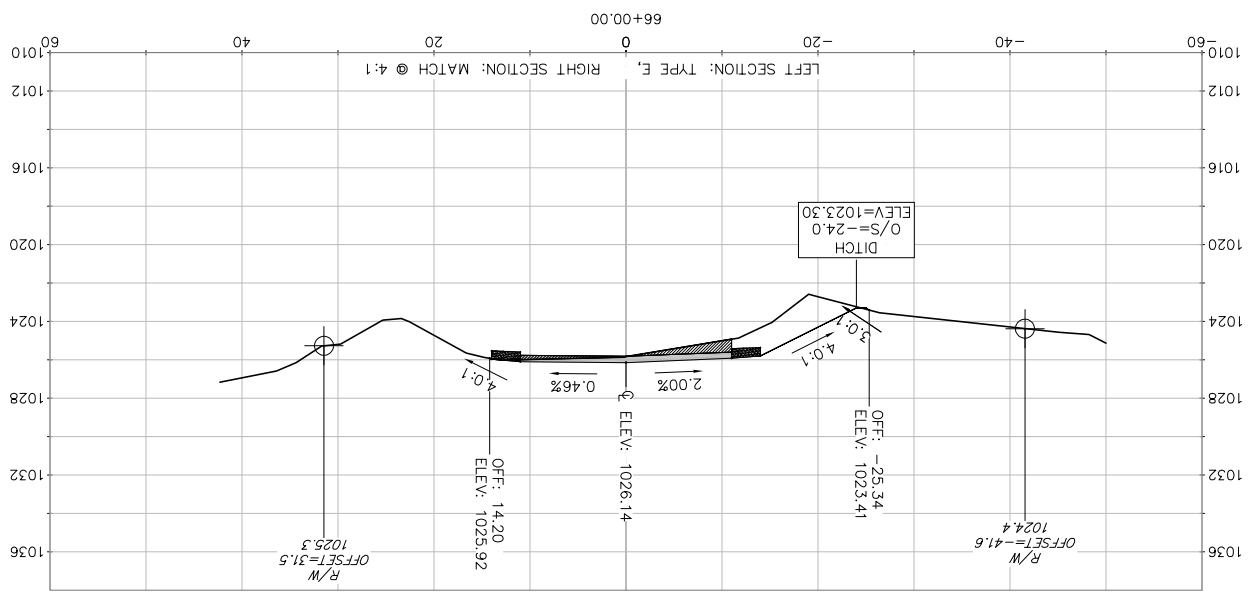


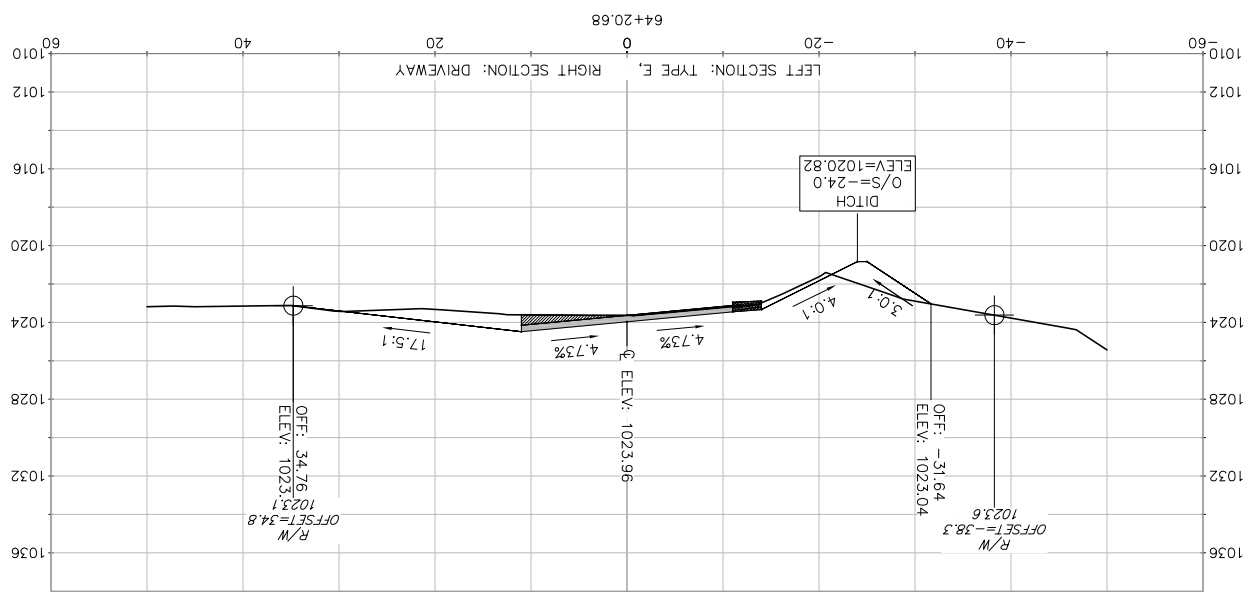


| SCALE | DATE | DRAFTER | CHECKED | PROJECT NO. | SHEET | DWG. NO. |
|---|---|---|---|---|---|---|
| AS SHOWN | 8/22/2016 | DPER | DPER TSCH | 160064 | X14 OF X14 | |

| REVISIONS | | | | REVISIONS | | |
|---|---|---|---|---|---|---|
| NO. | DATE | REMARKS | | NO. | DATE | REMARKS |

# CROSS SECTIONS

ROCKY DELL ROAD IMPROVEMENT PROJECT
TOWN OF MIDDLETON
DANE COUNTY, WISCONSIN

vierbicher
planners | engineers | advisors
REEDSBURG • MADISON • PRAIRIE DU CHIEN
999 Fourier Drive, Suite 201 Madison, Wisconsin 53717
Phone: (608) 826-0532 Fax: (608) 826-0530

©2016 Vierbicher Associates, Inc.