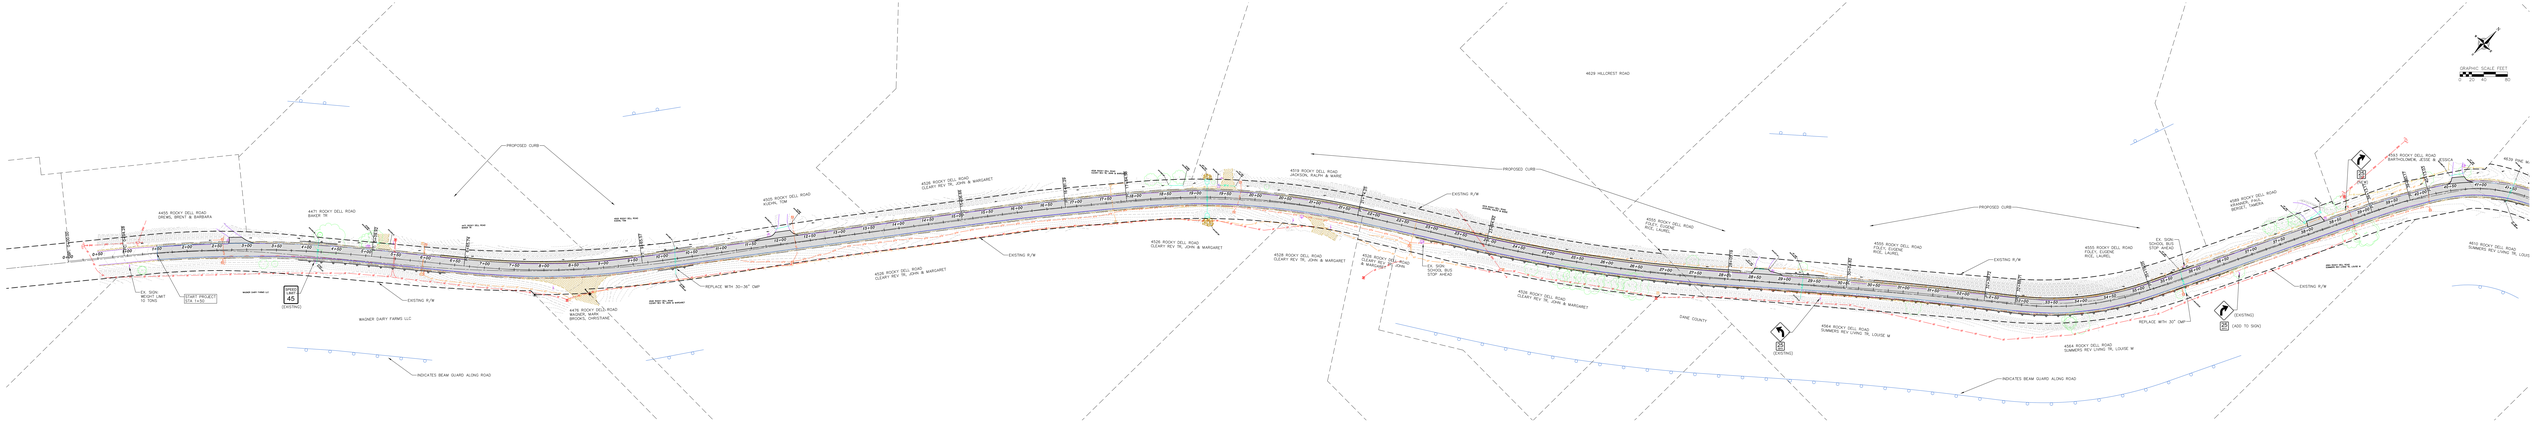

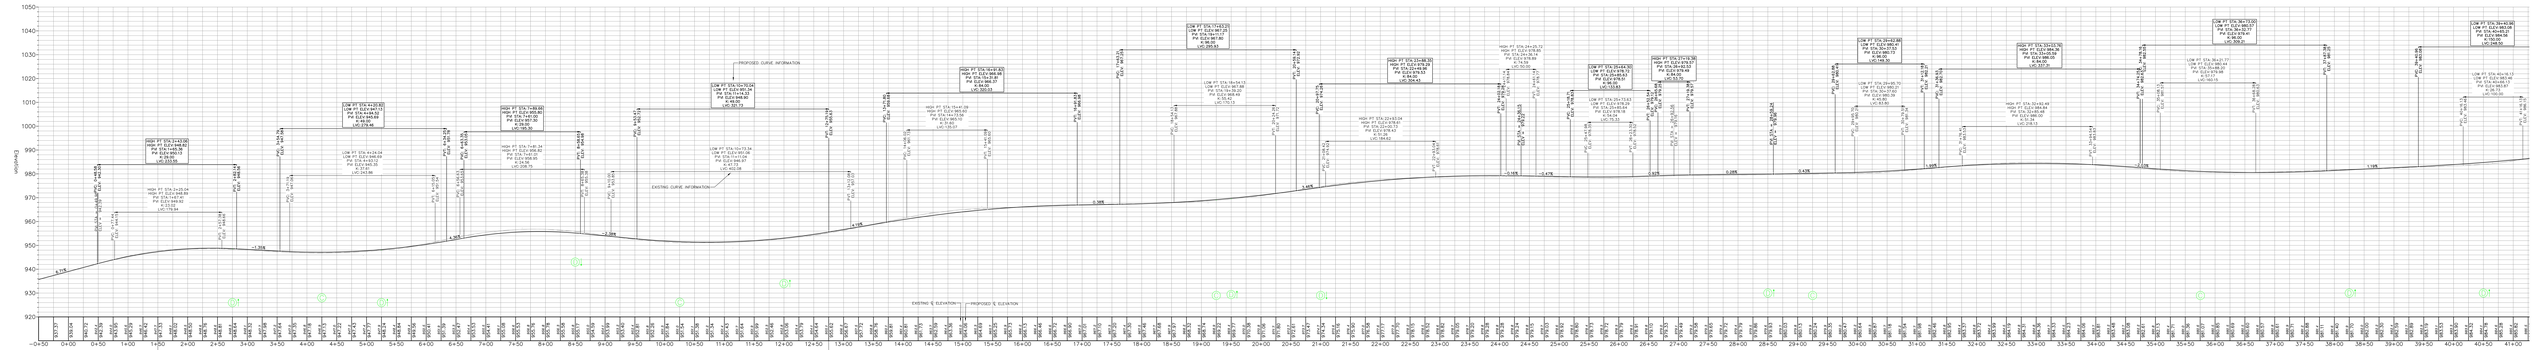

D EXISTING DRIVEWAY LOCATIONS (LEFT=UP ARROW)

C EXISTING CULVERT LOCATIONS